B - NB - 25/02/2013 - Scale bar corrected  A - NB - 19/02/2013 - Planning Issue  Revisions

Scale 1:100

0 5' 10' 15' 20' 25' 30'

0 2m 4m 6m 8m 10m

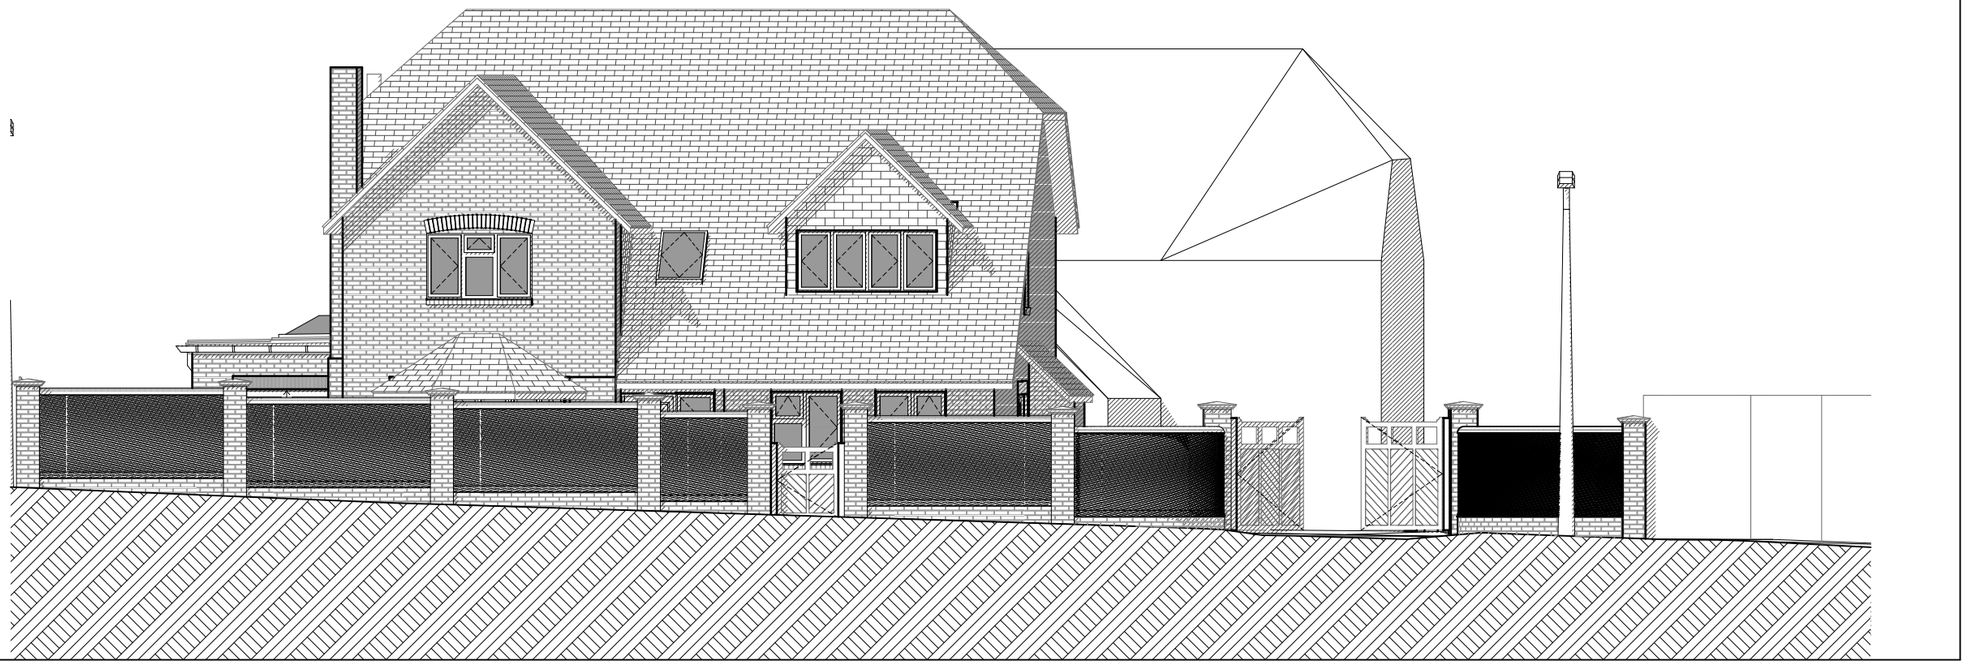

J Section J 1:100

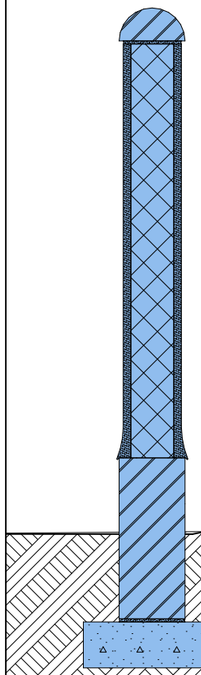


K Section K 1:20

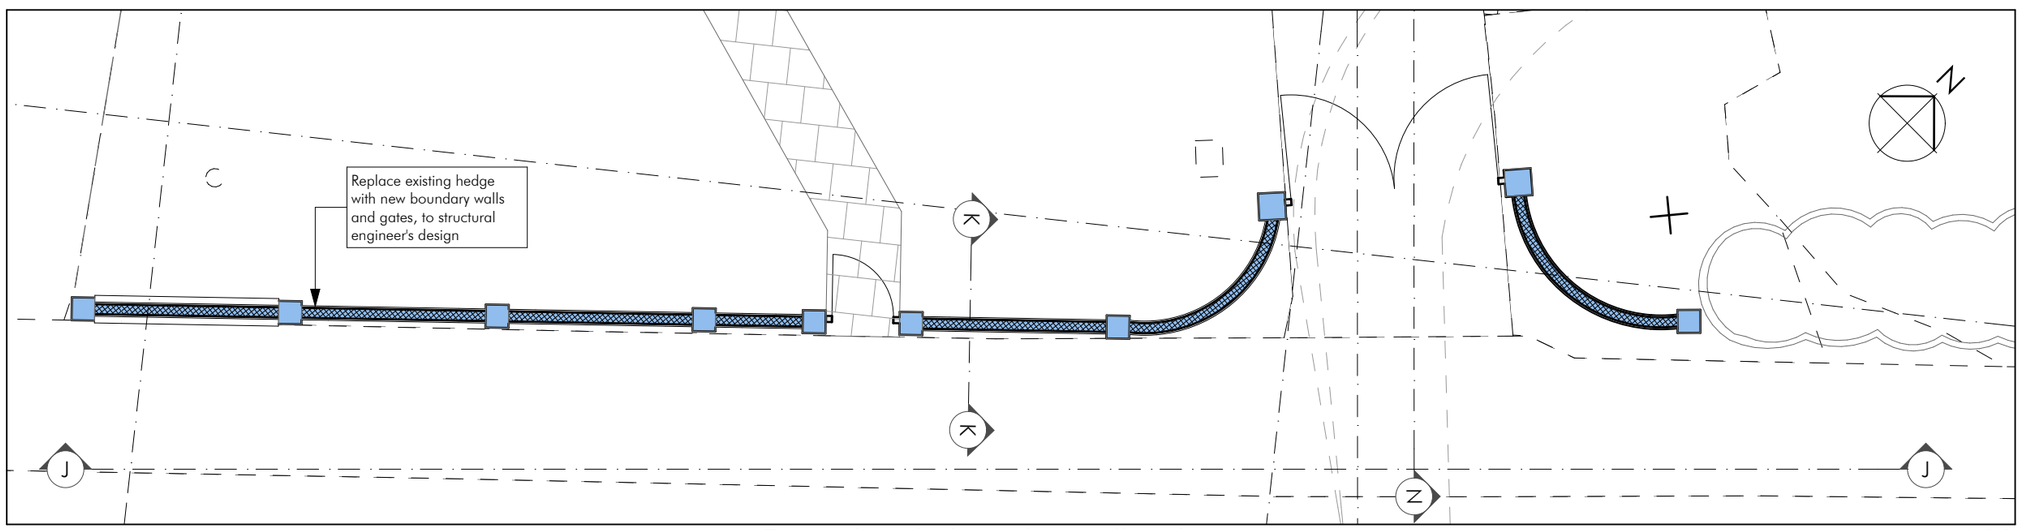


External works boundary wall and gates 1:100

Do not scale from this drawing
All dimensions are to be checked on site and any discrepancies to be reported to the architect before construction commences.
© This drawing remains the property of Brook Morton Architecture and may not be copied without written authorisation.

Initial issue 19th Feb 2013

Scales 1:20 and 1:100 @ A3

Drawing No. BMA063/P06B

Drawing Proposed New Boundary wall to highway

P L A N N I N G

Project 1 White Court, West End SO30 3BH

Client Philip and Janette Clacy

47 Teg Down Meads, Winchester SO22 5NF - T:01962 620028 - M:07881 911806 - brookmorton@gmail.com - www.brookmorton.co.uk

BROOK MORTON Architecture