



SITE LOCATION
(Scale 1:50000)
Ordnance Survey map extract based upon Landranger map series with the permission of the controller of Her Majesty's Stationery Office Crown copyright.

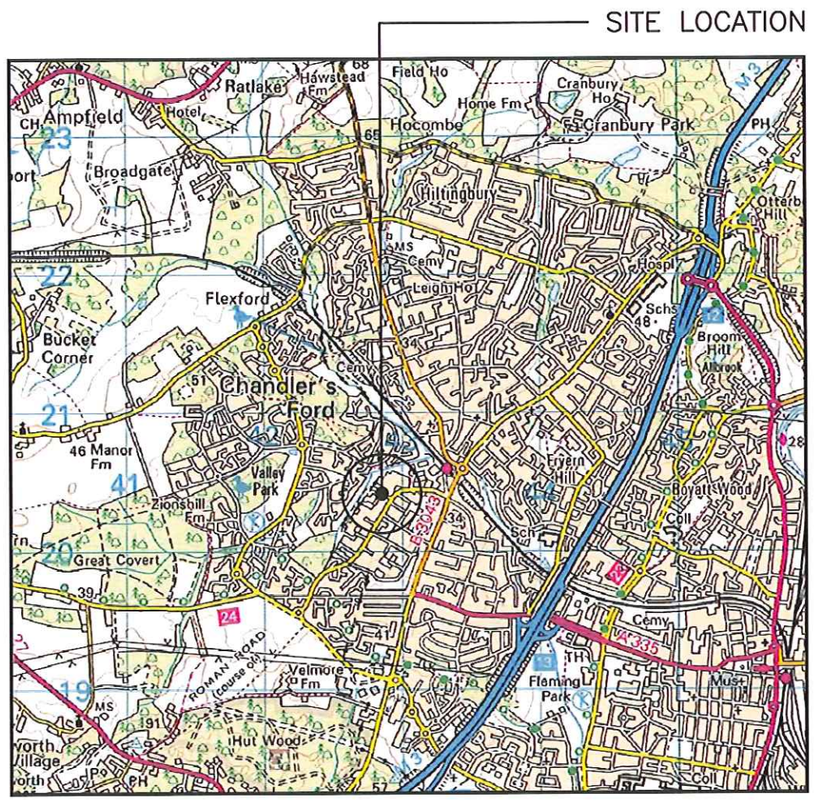

SITE PHOTOGRAPH



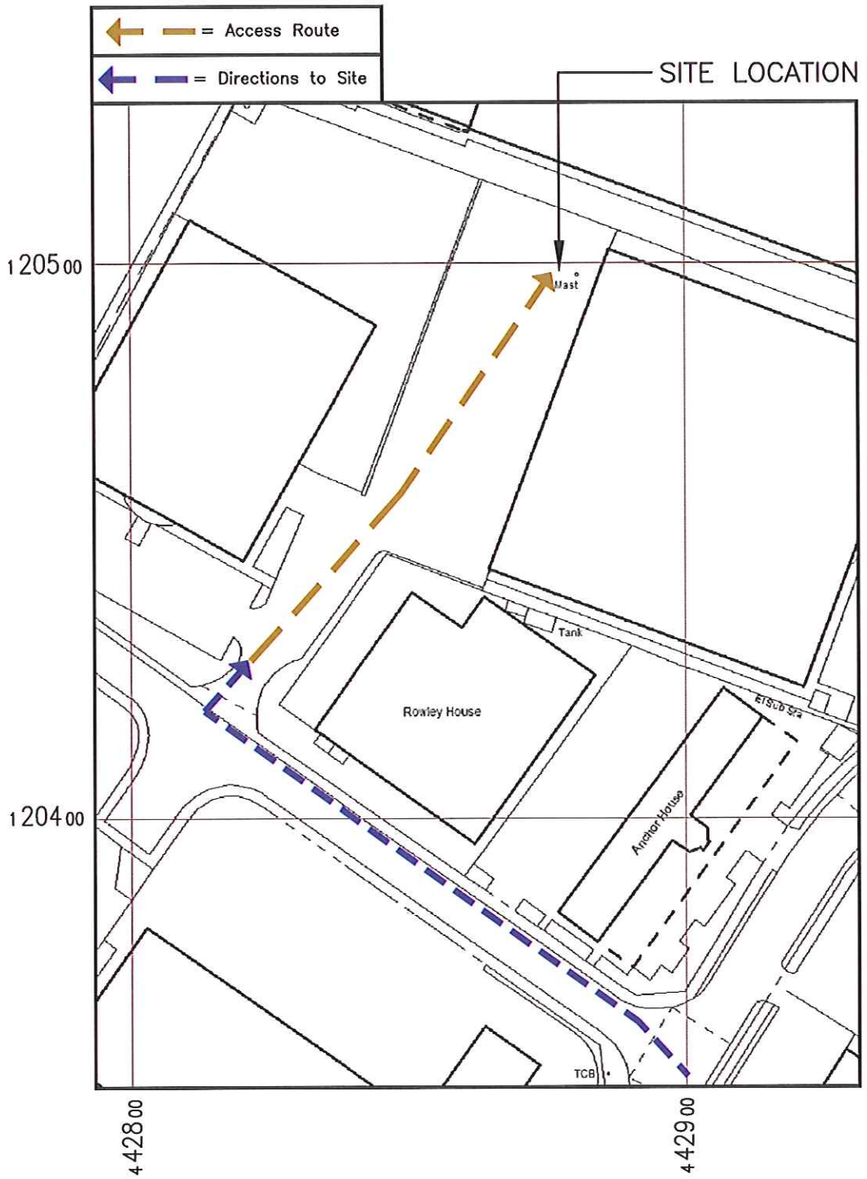

DETAILED SITE LOCATION
(Scale 1:1250)
Based upon Ordnance Survey map extract with the permission of the Controller of Her Majesty's Stationery Office. Crown copyright. Promap licence no. 100020449

N.G.R.	E: 442870 N: 120498

NOTES:
1 ALL DIMENSIONS ARE IN MM UNLESS NOTED OTHERWISE
2. SITE ACCESS:
TAKE M3 TO LEIGH RD/A335 IN EASTLEIGH. TAKE EXIT 13 FROM M3 CONTINUE ON LEIGH RD/A335 TO YOUR DESTINATION IN CHANDLER'S FORD TURN LEFT ONTO LEIGH RD/A335 TURN RIGHT ONTO BOURNEMOUTH RD/B3043 TAKE THE 2ND LEFT ONTO BRICKFIELD LN TURN RIGHT ONTO SCHOOL LN TAKE THE 1ST LEFT ONTO SCHOOL CLOSE TURN RIGHT DESTINATION WILL BE ON THE RIGHT

3. SURROUNDING AREA IS – COMMERCIAL
4. DISTANCE TO PUBLIC HIGHWAY APPROX. 50M

REV	MODIFICATION	BY	CH	DATE
B	Issue for Client Change NSN Redesign	BCL	WR	20.07.14
A	Issued for Approval	BC	EL	25.02.14

Caip
The Barn
Elms Farm
Hobb Lane, Daresbury
Warrington, Cheshire
WA4 5LS
Tel: 01925 741 810
Fax: 01925 740 621

vodafone
CTIL

Cell Name	Opt
VODAFONE SOUTHAMPTON BSC	–

Cell ID No		
CORNERSTONE (CTIL)	TEF	VF
126845	43236	23203

Site Address / Contact Details
CHANDLERS FORD
SCHOOL LANE
SOUTHAMPTON
HAMPSHIRE
SO53 4SE

Drawing Title: PROPOSED LOCATION MAPS

Purpose of issue: PLANNING

Drawing Number: 100

Scale:		Drawn:	Date:	Issue:
As Shown		BC	25.02.14	V2
Checked: EL	Date: 25.02.14	Approved: RB	Date: 25.02.14	


N

W E

S

TRIAL DIG REQUIRED TO ASCERTAIN EXISTING BASE DEPTH AND GDC UNDERTAKEN FOR ITS CAPABILITY OF SUPPORTING A PROPOSED CU PHOSCO PHASE 4.5 MONOPOLE WITH A PHASE 4.5 HEADFRAME. EXISTING HOLDING DOWN BOLTS TO REMAIN AND BE RE–USED SUBJECT TO BOLT GRADE TESTING.

ELEVATION 'A'

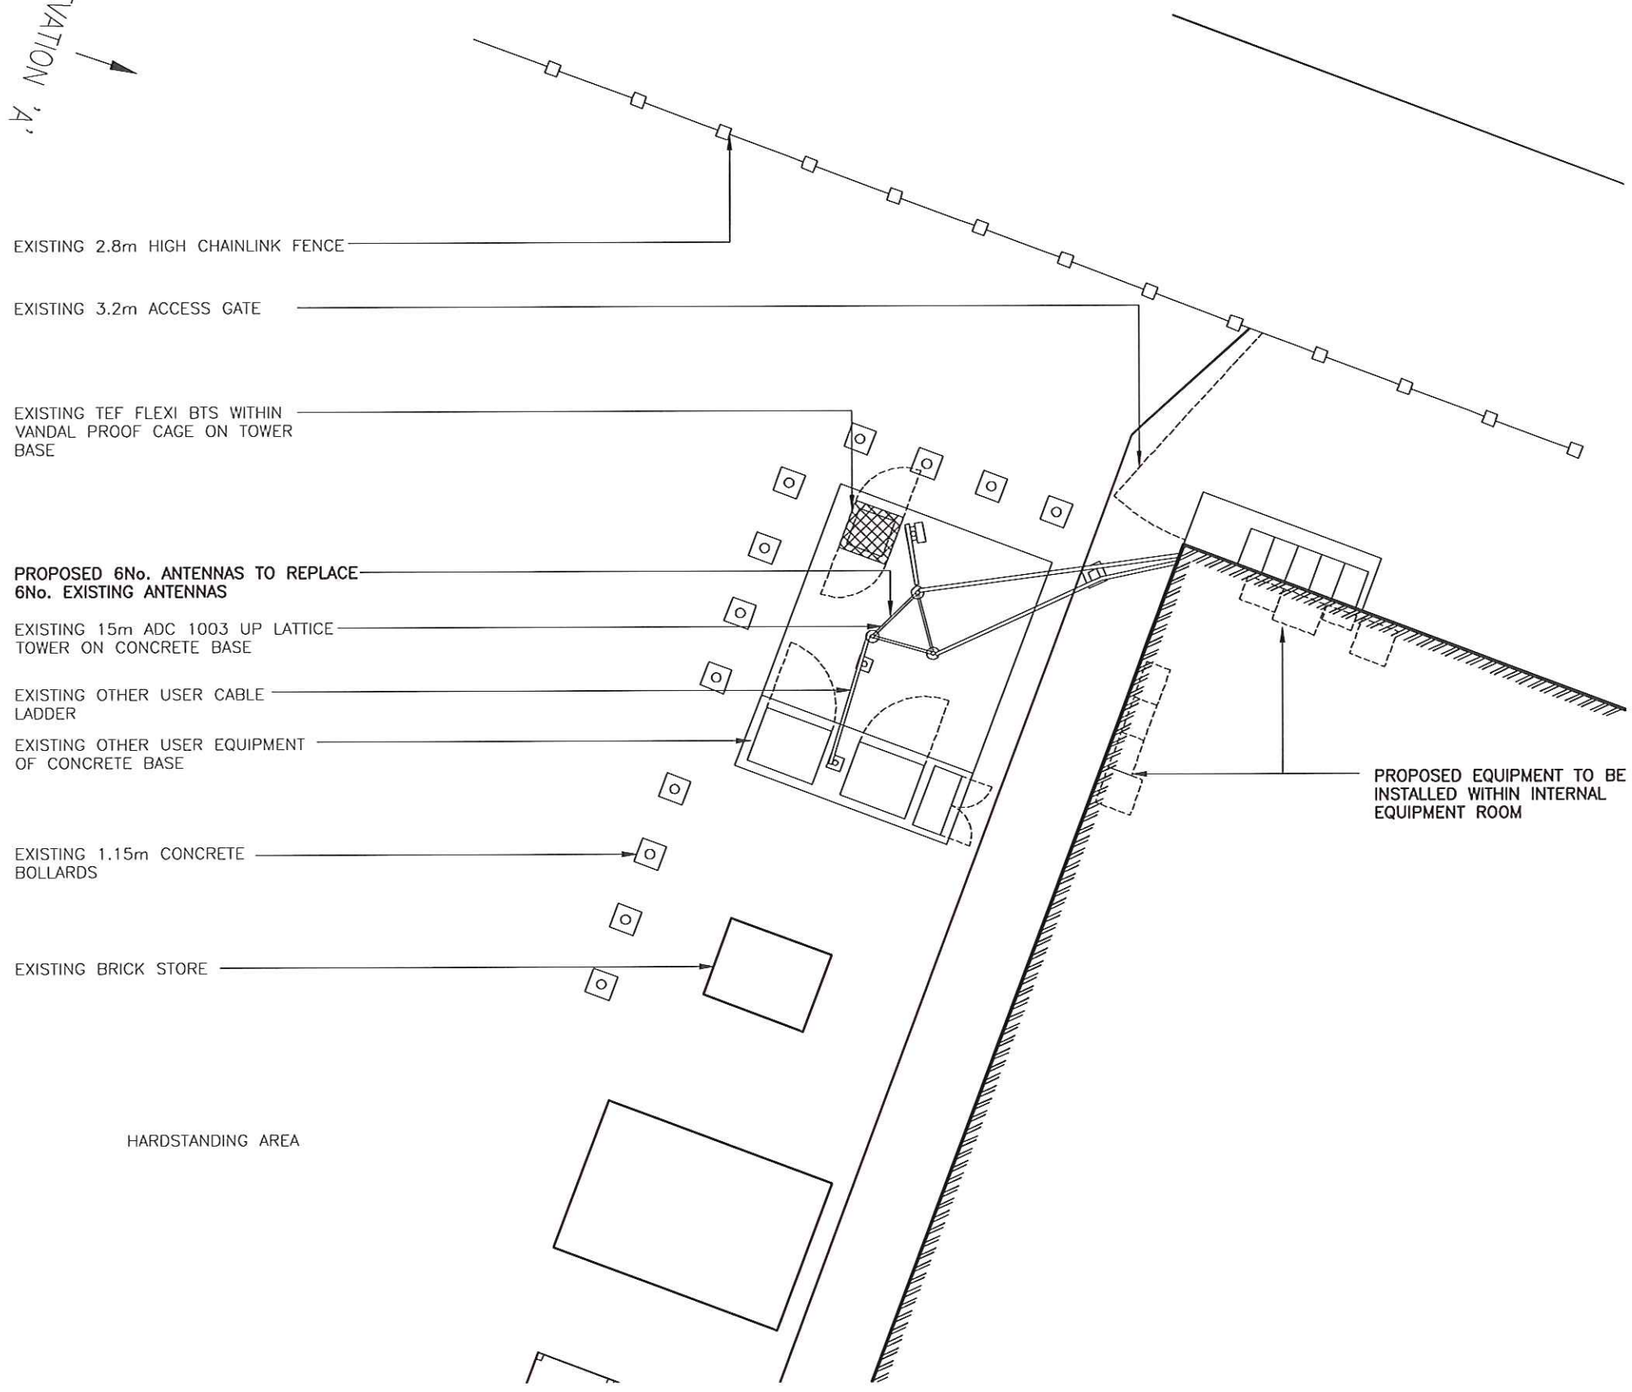

PROPOSED SITE LOCATION

1:100

N.G.R. | E: 442870 N: 120498

NOTES:
1. ALL DIMENSIONS ARE IN MILLIMETRES UNLESS OTHERWISE SPECIFIED

2. ASSUME ALL SITE DETAILS ARE EXISTING UNLESS OTHERWISE NOTED.

3. THE DRAWINGS COMPLY WITH STANDARD ICNIRP GUIDELINES.

REV	MODIFICATION	BY	CH	DATE
B	Issue for Client Change NSN Redesign	BCL	WR	20.07.14
A	Issued for Approval	BC	EL	25.02.14

Caip
The Barn
Elms Farm
Hobb Lane, Daresbury
Warrington, Cheshire
WA4 5LS
Tel: 01925 741 810
Fax: 01925 740 621

vodafone
CTIL

Cell Name	Opt
VODAFONE SOUTHAMPTON BSC	–

Cell ID No

CORNERSTONE (CTIL)	TEF	VF
126845	43236	23203

Site Address / Contact Details

CHANDLERS FORD
SCHOOL LANE
SOUTHAMPTON
HAMPSHIRE
SO53 4SE


Drawing Title: PROPOSED LOCATION PLAN

Purpose of issue: PLANNING

Drawing Number: 200

Scale:	Drawn:	Date:	Issue:
As Shown	BC	25.02.14	V2

Checked:	Date:	Approved:	Date:
EL	25.02.14	RB	25.02.14

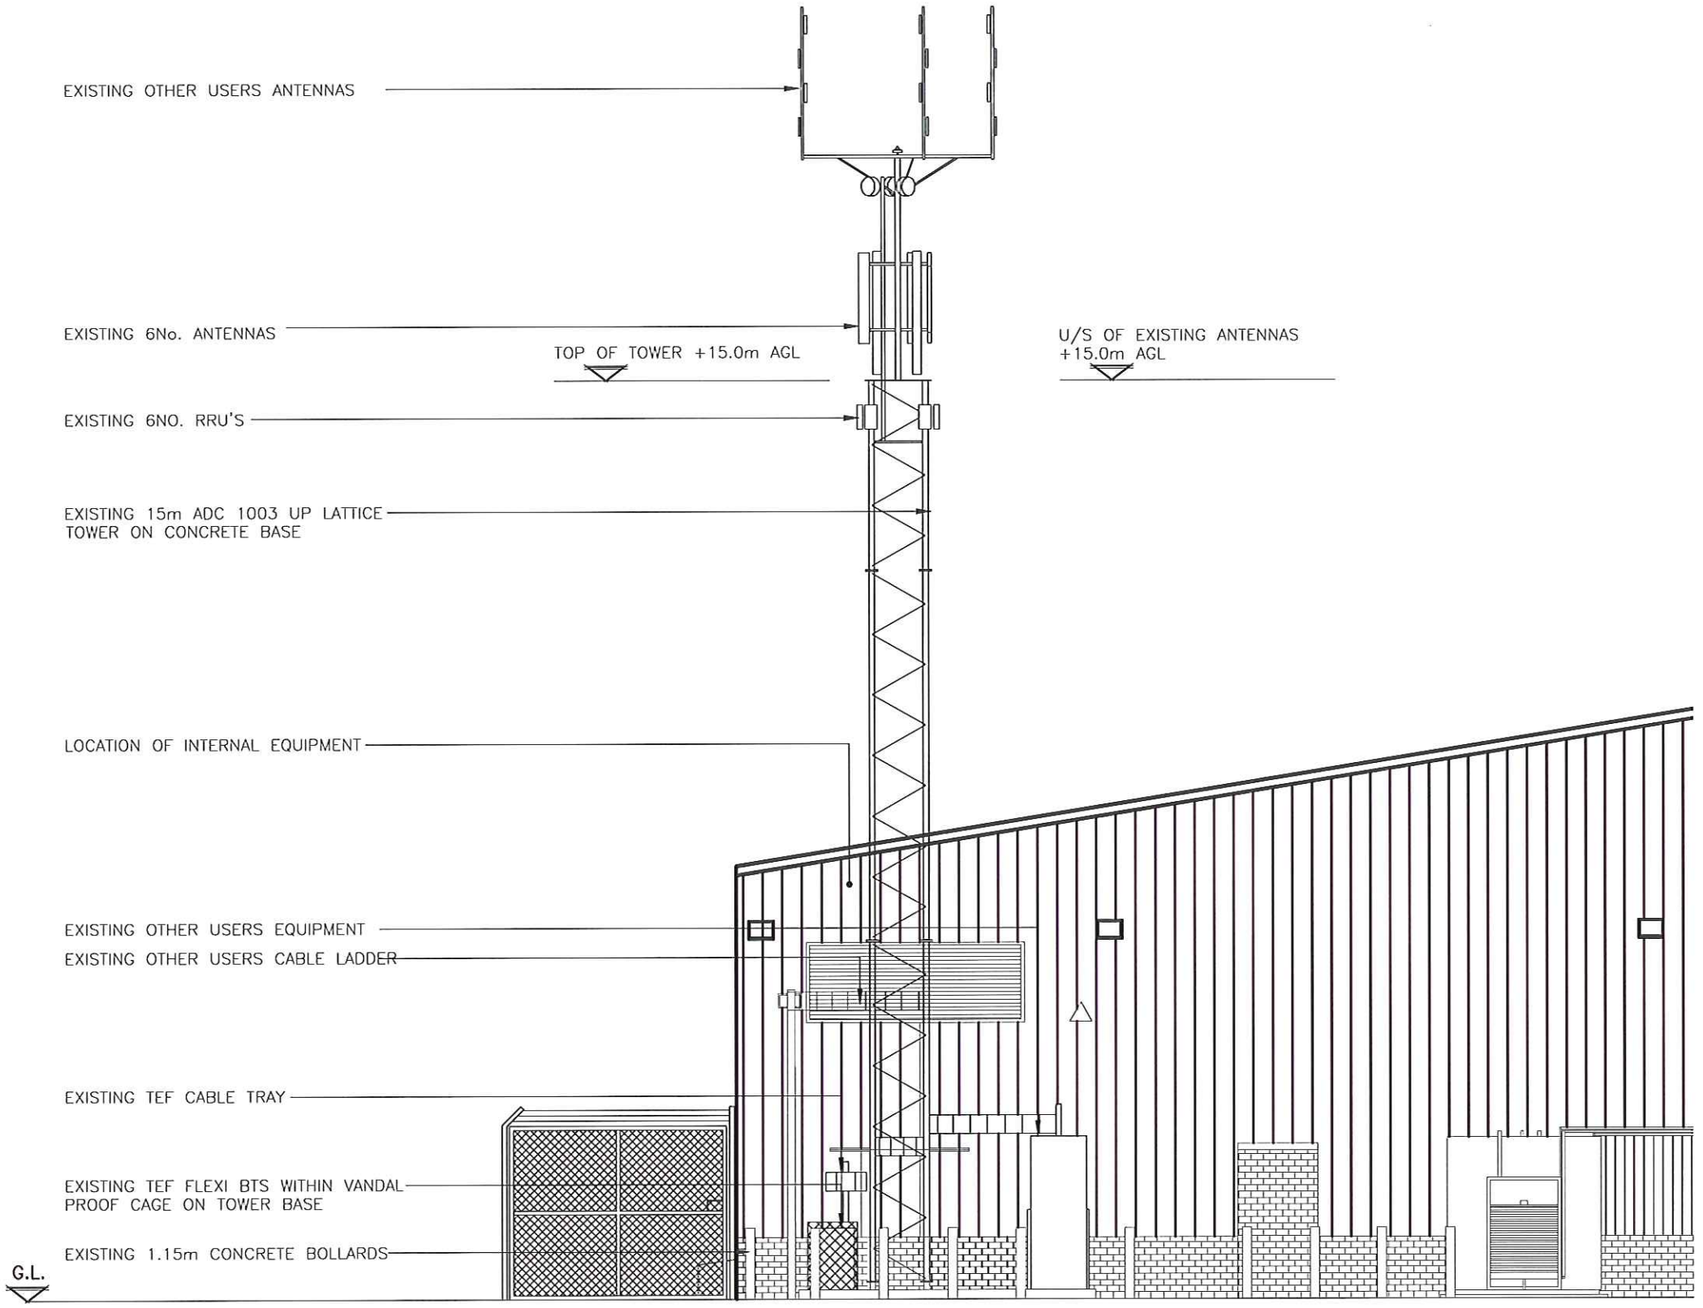

EXISTING ELEVATION 'A'

1:100

N.G.R.	E: 442870 N: 120498

NOTES:
1. ALL DIMENSIONS ARE IN MILLIMETRES UNLESS OTHERWISE SPECIFIED

2. ASSUME ALL SITE DETAILS ARE EXISTING UNLESS OTHERWISE NOTED.

3. THE DRAWINGS COMPLY WITH STANDARD ICNIRP GUIDELINES.

REV	MODIFICATION	BY	CH	DATE
B	Issue for Client Change NSN Redesign	BCL	WR	20.07.14
A	Issued for Approval	BC	EL	25.02.14

Caip
The Barn
Elms Farm
Hobb Lane, Daresbury
Warrington, Cheshire
WA4 5LS
Tel: 01925 741 810
Fax: 01925 740 621

vodafone
CTIL

Cell Name	Opt
VODAFONE SOUTHAMPTON BSC	–

Cell ID No

CORNERSTONE (CTIL)	TEF	VF
126845	43236	23203

Site Address / Contact Details

CHANDLERS FORD
SCHOOL LANE
SOUTHAMPTON
HAMPSHIRE
SO53 4SE

Drawing Title: EXISTING ELEVATION


Purpose of issue: PLANNING

Drawing Number: 300

Scale:	Drawn:	Date:	Issue:
As Shown	BC	25.02.14	V2

Checked:	Date:	Approved:	Date:
EL	25.02.14	RB	25.02.14

TRIAL DIG REQUIRED TO ASCERTAIN EXISTING BASE DEPTH AND GDC UNDERTAKEN FOR ITS CAPABILITY OF SUPPORTING A PROPOSED CU PHOSCO PHASE 4.5 MONOPOLE WITH A PHASE 4.5 HEADFRAME. EXISTING HOLDING DOWN BOLTS TO REMAIN AND BE RE–USED SUBJECT TO BOLT GRADE TESTING.

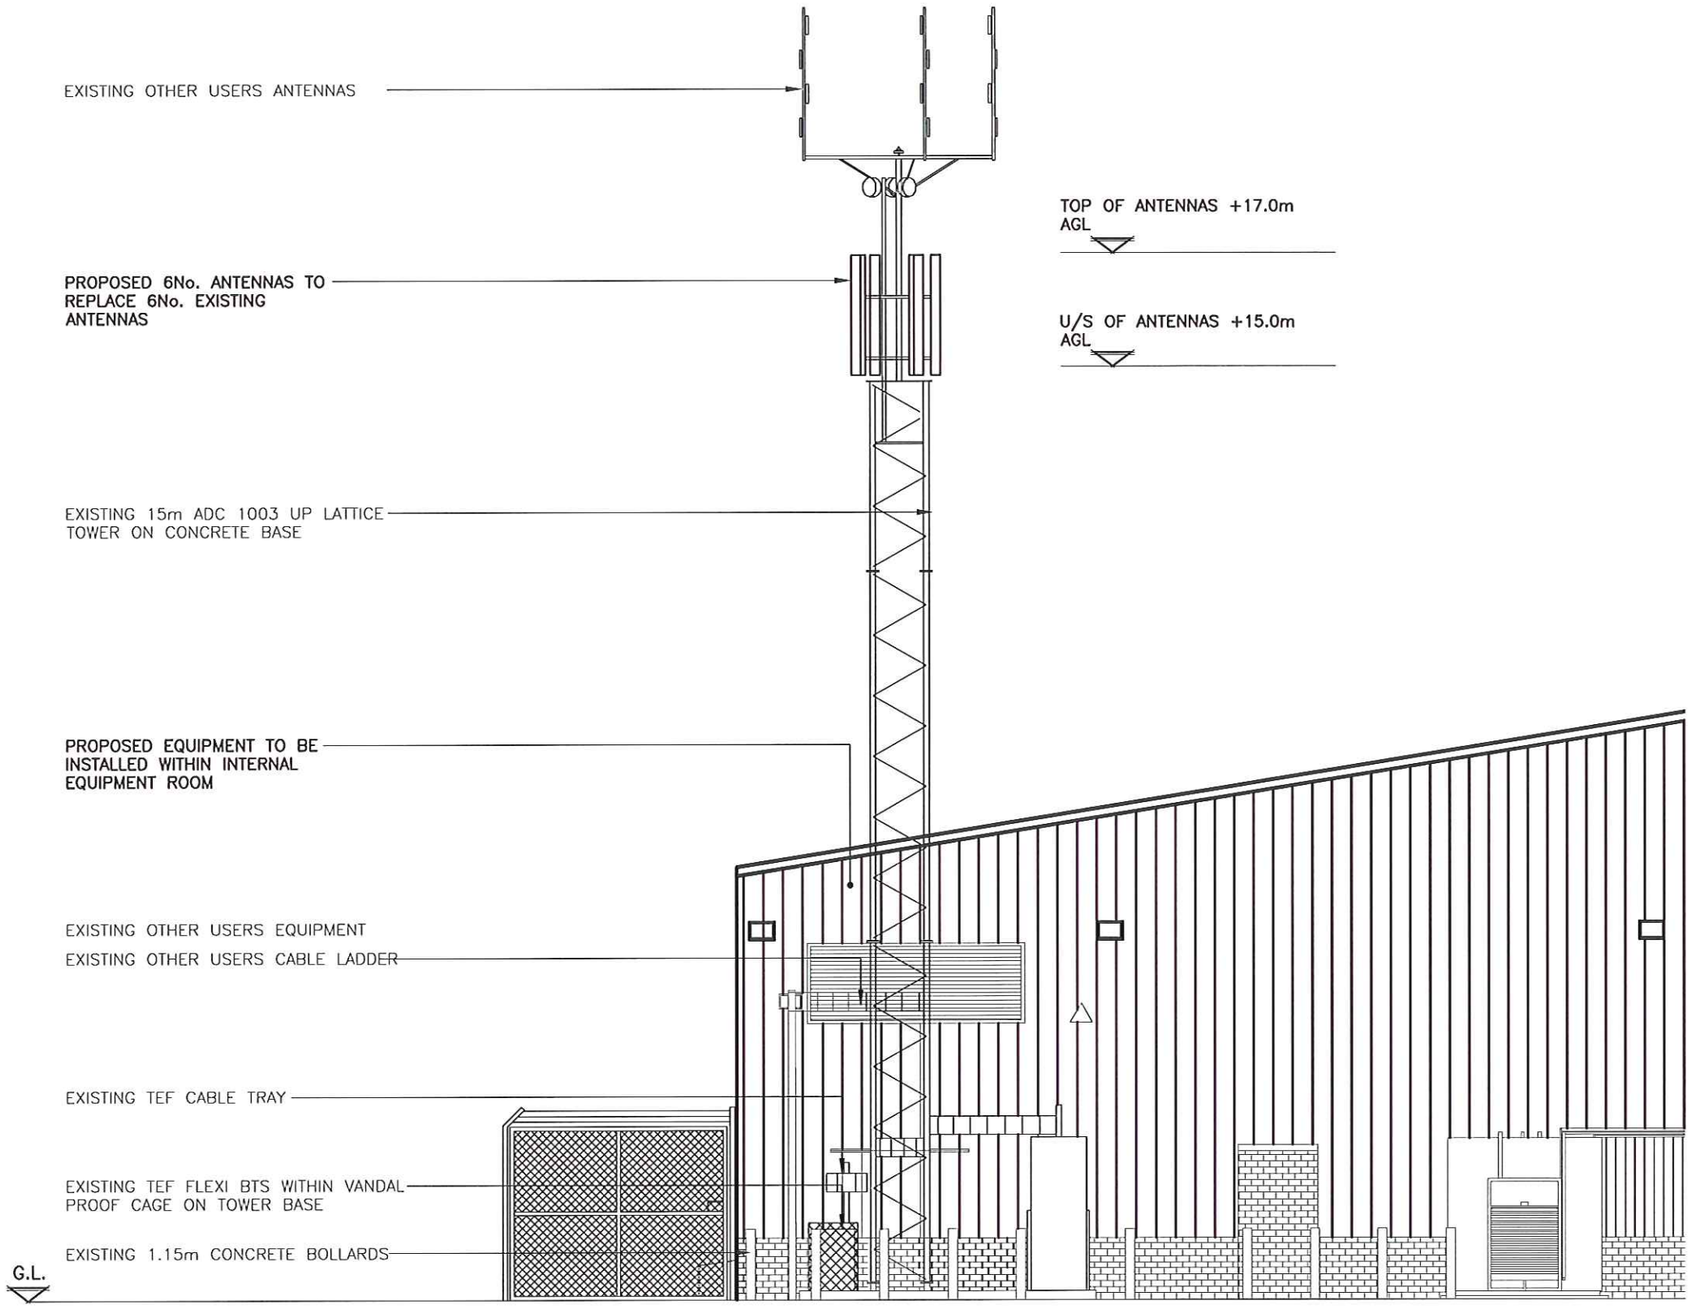

PROPOSED ELEVATION 'A'
1:100

N.G.R. E: 442870 N: 120498

NOTES:
1. ALL DIMENSIONS ARE IN MILLIMETRES UNLESS OTHERWISE SPECIFIED
2. ASSUME ALL SITE DETAILS ARE EXISTING UNLESS OTHERWISE NOTED.
3. THE DRAWINGS COMPLY WITH STANDARD ICNIRP GUIDELINES.

REV	MODIFICATION	BY	CH	DATE
B	Issue for Client Change NSN Redesign	BCL	WR	20.07.14
A	Issued for Approval	BC	EL	25.02.14

Caip
The Barn
Elms Farm
Hobb Lane, Daresbury
Warrington, Cheshire
WA4 5LS
Tel: 01925 741 810
Fax: 01925 740 621

vodafone
CTIL

Cell Name	Opt
VODAFONE SOUTHAMPTON BSC	–

Cell ID No

CORNERSTONE (CTIL)	TEF	VF
126845	43236	23203

Site Address / Contact Details

CHANDLERS FORD
SCHOOL LANE
SOUTHAMPTON
HAMPSHIRE
SO53 4SE

Drawing Title: PROPOSED ELEVATION

Purpose of issue: PLANNING

Drawing Number: 301

Scale:	Drawn:	Date:	Issue:
As Shown	BC	25.02.14	V2

Checked:	Date:	Approved:	Date:
EL	25.02.14	RB	25.02.14