
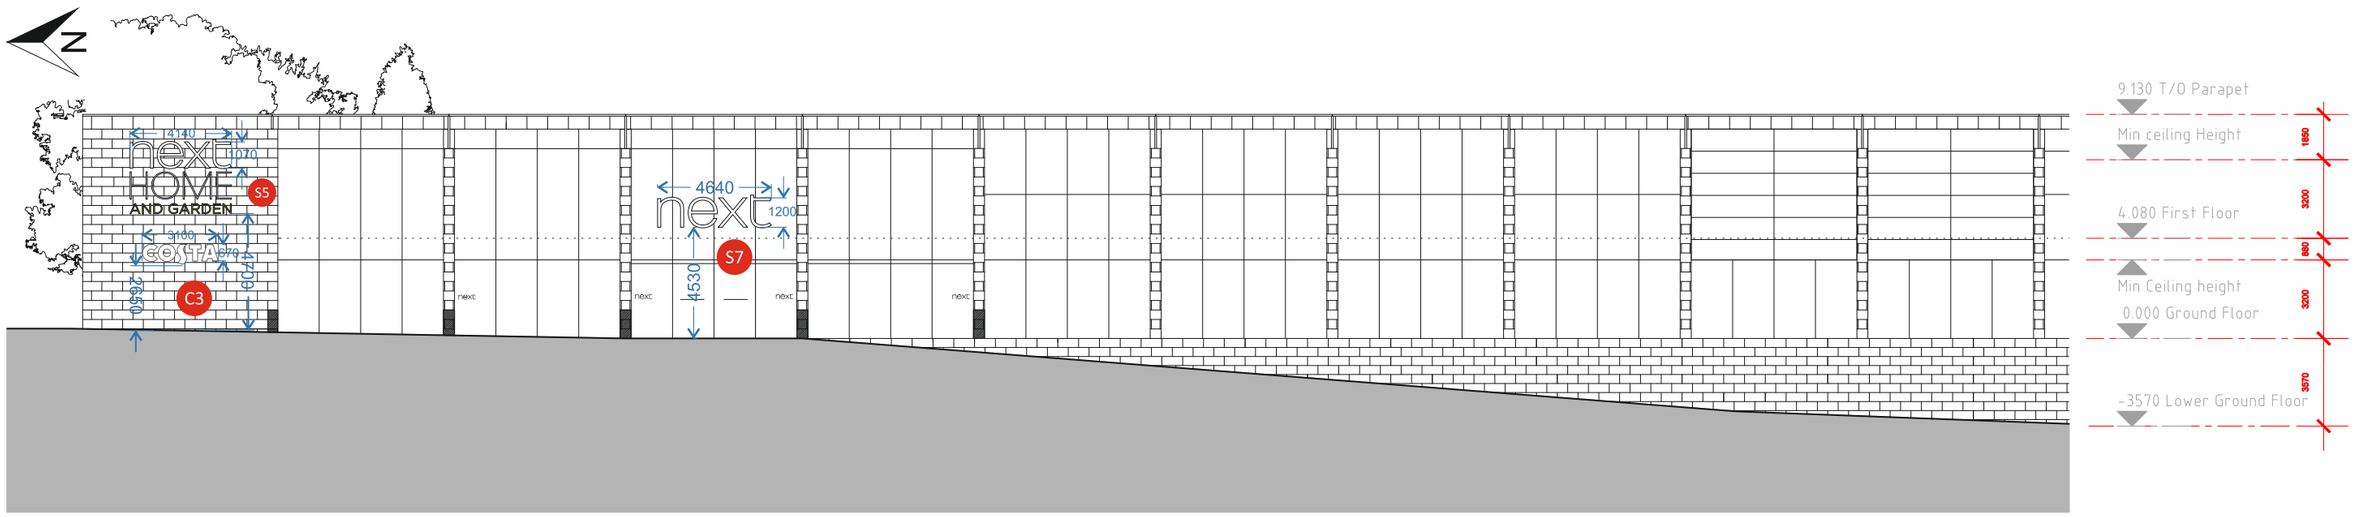



West Elevation - Scale 1:250

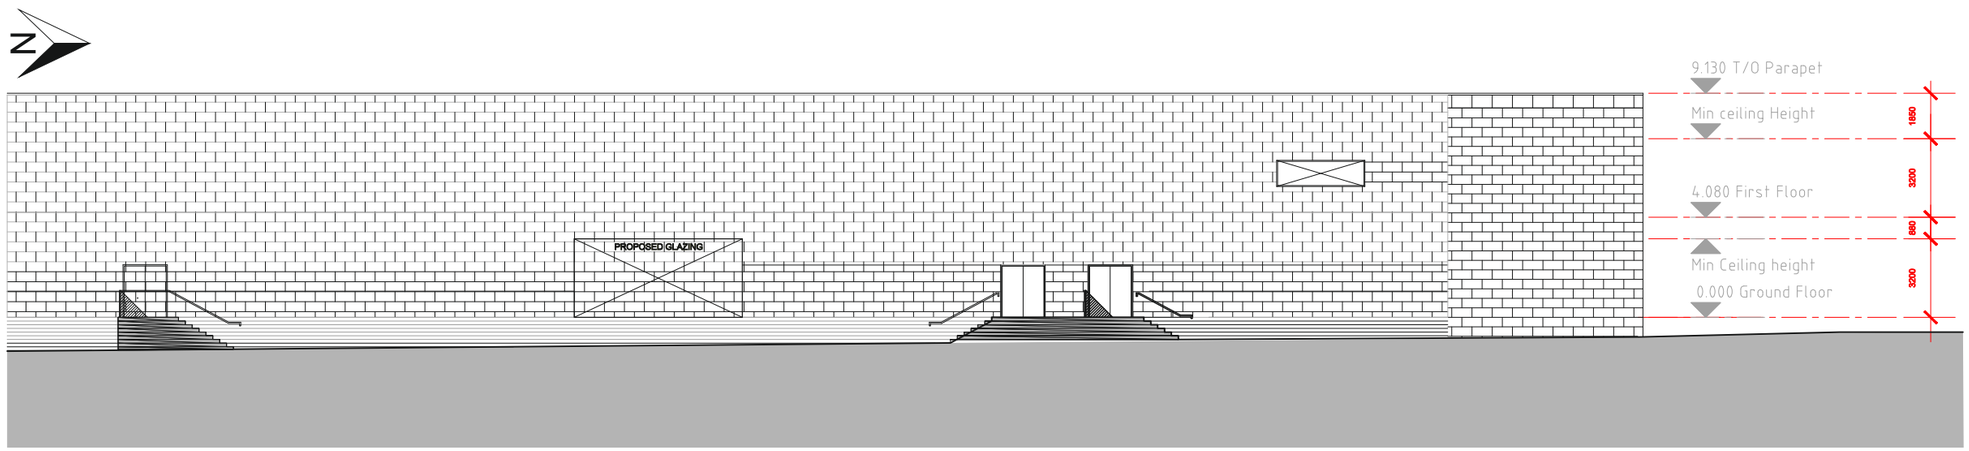


East Elevation - Scale 1:250

0 5mtr 10mtr


SCALE BAR 0-10mtrs
1:250 @A3

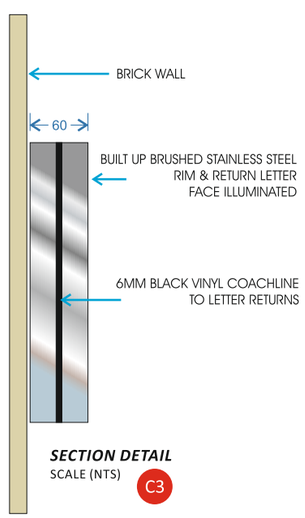

SECTION DETAIL
SCALE (NTS)
C3

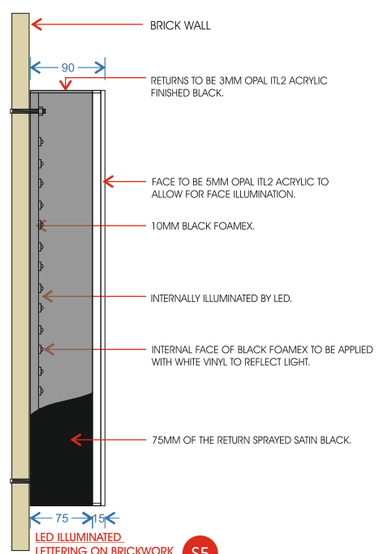

LED ILLUMINATED
LETTERING ON BRICKWORK
SCALE [NTS]
S5

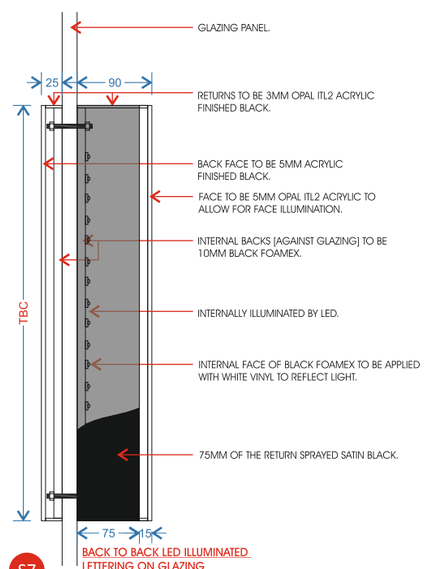

S7
BACK TO BACK LED ILLUMINATED
LETTERING ON GLAZING
SCALE [NTS]

Client:
NEXT - Hedge End

Description:
SIGNAGE

Draw By:	Checked By:	Date:
J. Aughton	DE	03.07.2013
Drawing No:	Status:	Scale:
JA-0713-05	For Approval	A/S @A3

Revisions:
A | 20.09.13 | Omit-S6 Adjust position-S5/S7
Increase height-S7 Add-C3
B | 00.00.13 |
C | 00.00.13 |
D | 00.00.13 |
E | 00.00.13 |

geetee signs
Bestwood Road | Bulwell
Nottingham | NG6 8SS
Tel: 0115 976 1188
Fax: 0115 976 1213

PREFERRED FORMATS:
CorelDRAW X5 .cdr
Adobe Illustrator CS3 .ai
Encapsulated Post Script .eps

OTHER FORMATS:
Adobe Acrobat .pdf
Adobe PhotoShop CS3 .psd
AutoCAD 2007 .dwg/.dxf

WE REQUIRE VECTOR GRAPHICS (LINES AND CURVES WITH FONTS BROKEN APART) FOR CUTTING / MANUFACTURE OR HIGH RES IMAGES FOR DIGITAL PRINTING. PLEASE SUPPLY ANY COLOUR REFERENCES, FONTS AND ARTWORK GUIDELINES. ARTWORK DEVELOPMENT, RE-GENERATION OR CONVERSION MAY INCUR ADDITIONAL COST.

© Gee Tee Signs Ltd. 2013 | The contents of this drawing are the property of Gee Tee Signs Ltd. and should not be reproduced, altered or used in any way without express permission | Colours shown are for illustration and may not be an exact match unless Pantone references are supplied.