


FRONT ELEVATION S O U T H 1:100



SIDE ELEVATION E A S T EXISTING 1:100

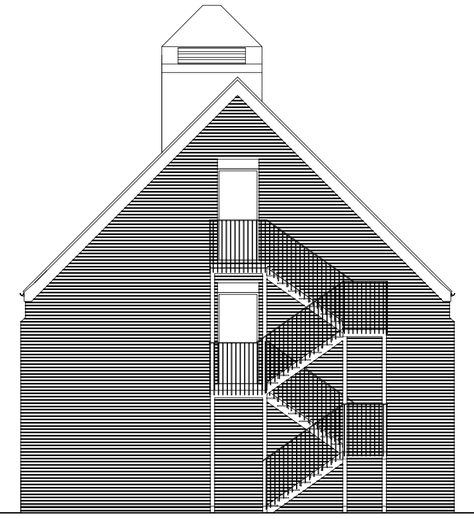

REAR ELEVATION N O R T H 1:100

EXISTING EXTERNAL MATERIAL AND FINISHES

ROOF:
Natural slate roof covering

FACIA:
Timber painted black


WALLS:
Front Elevation SOUTH- White render
Side Elevation EAST- White render and white painted brick plinth and piers
Rear Elevation NORTH- Face brickwork
Side Elevation West- Face brickwork and white painted brick plinth

WINDOWS:
Stained timber casement frames


DOORS:
White UPVC front entrance door and stained timber rear escape doors

REAR ESCAPE STAIRS:
Black painted steel frame

ROOF TURRET OVER LIFT SHAFT:
Slate tile-hang and leaded pitched roof

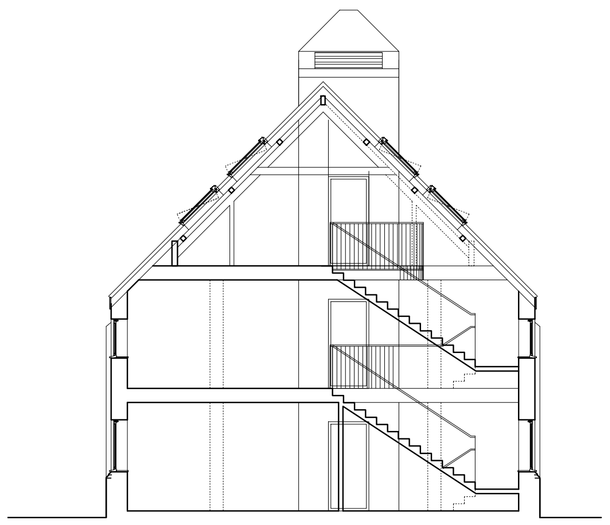


CROSS SECTION EXISTING 1:100

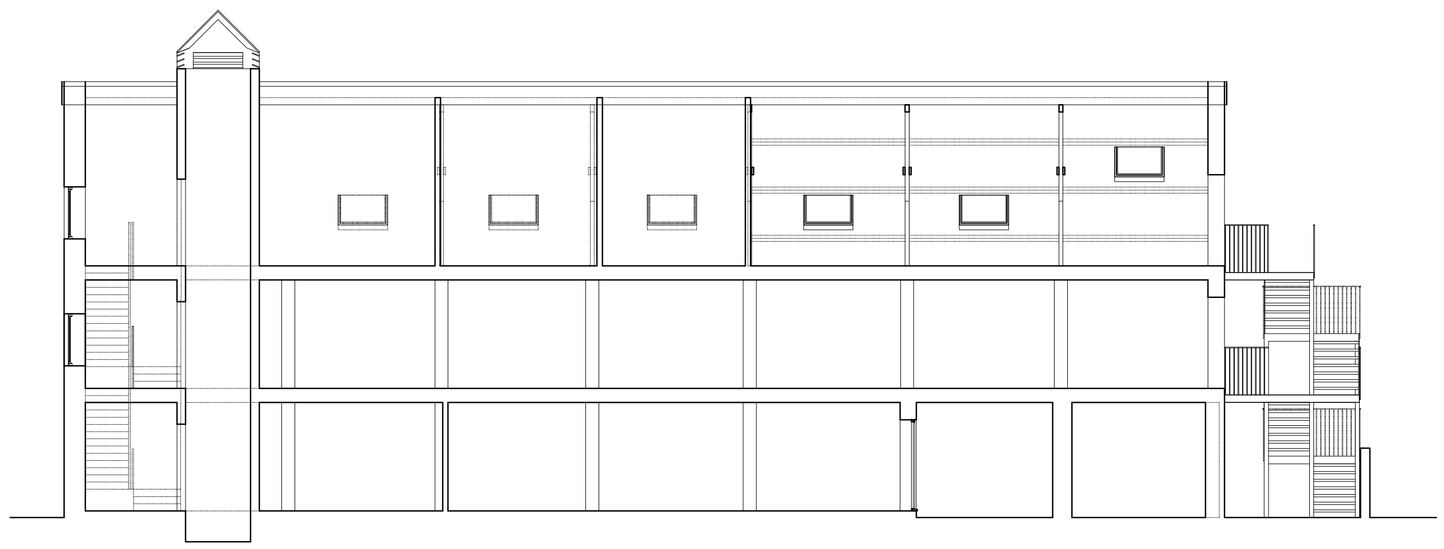

LONG SECTION EXISTING 1:100



SIDE ELEVATION W E S T 1:100

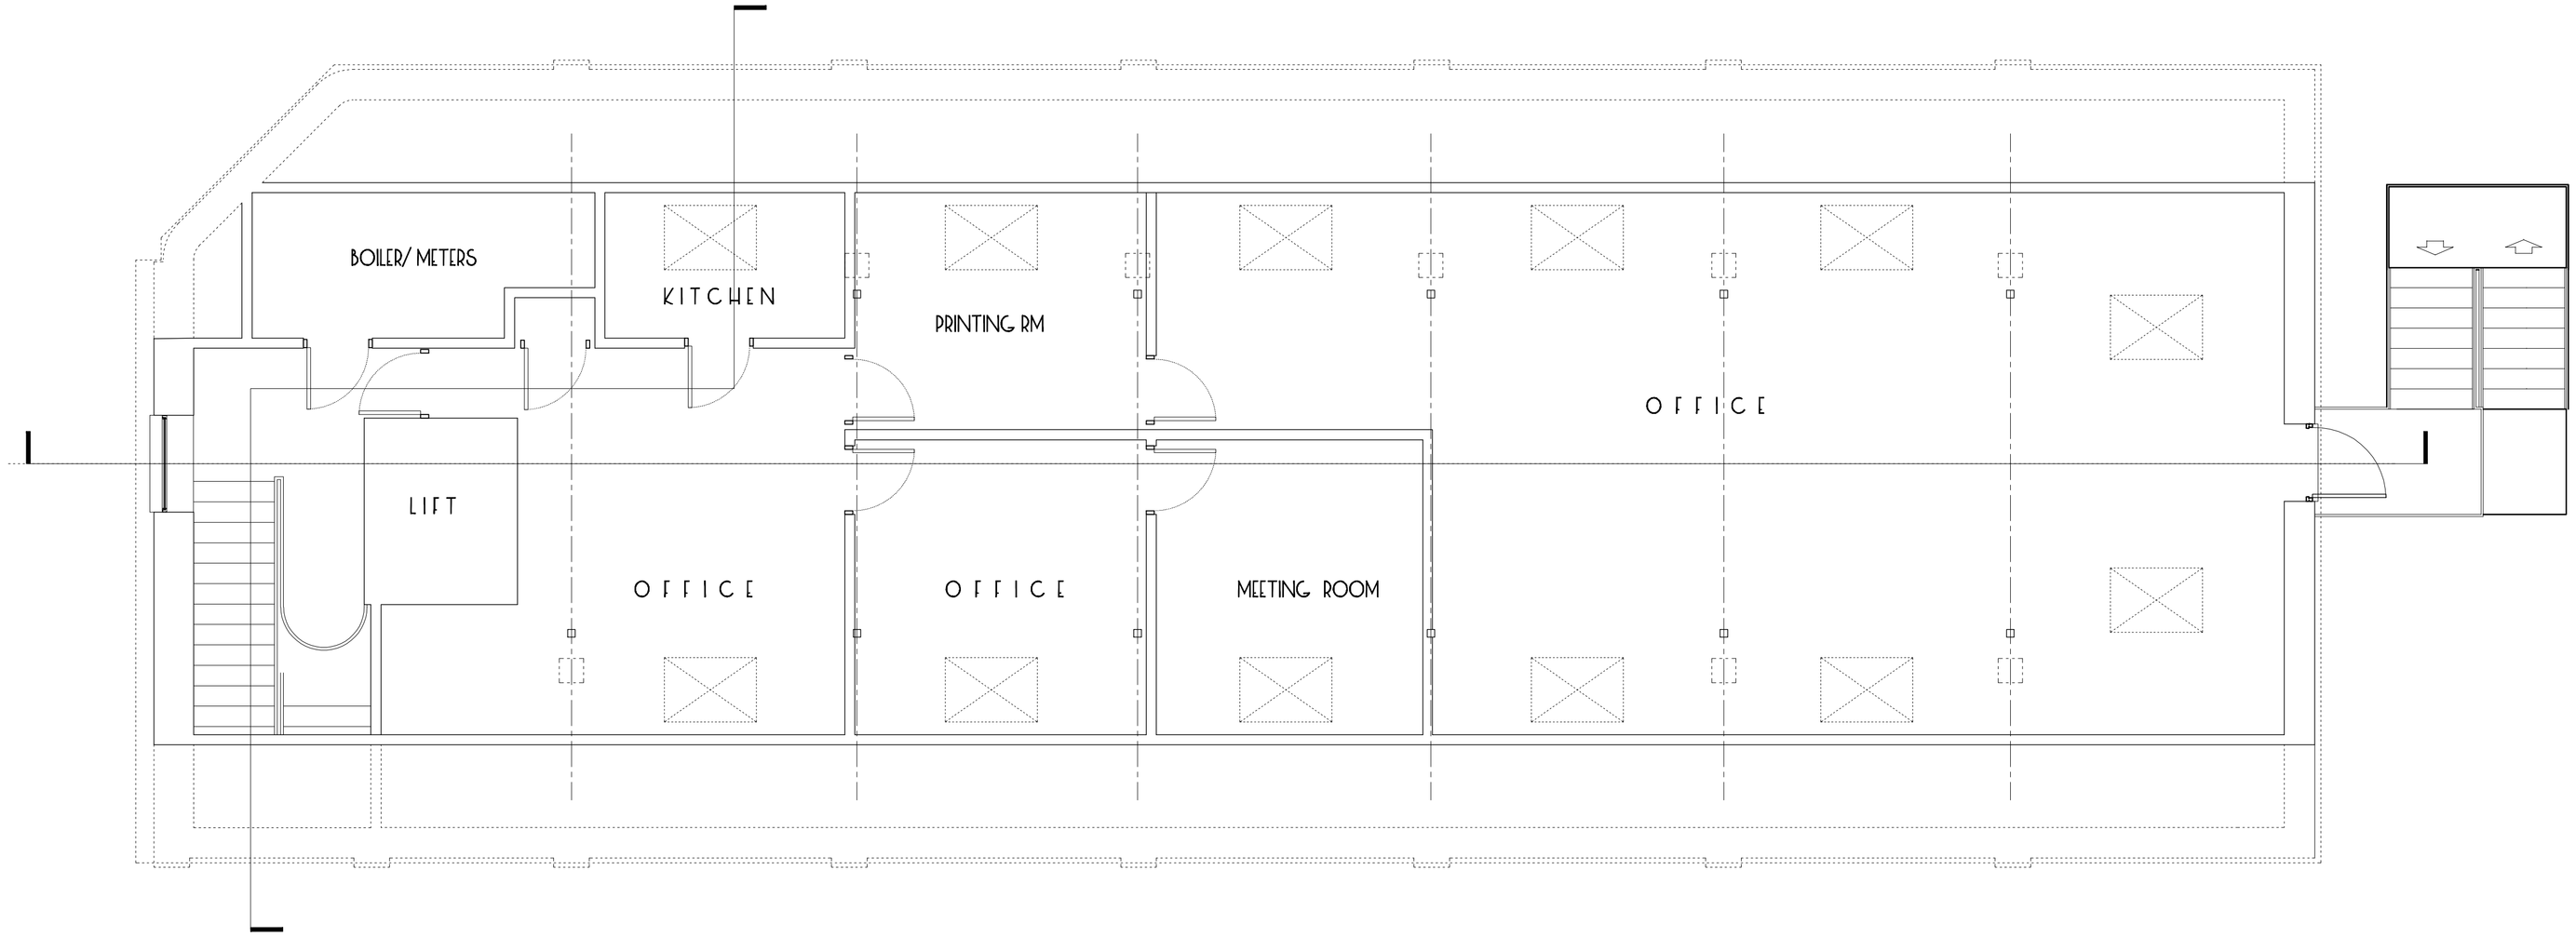

ATTIC FLOOR EXISTING 1:50

REV.	DATE	DRAWN	DESCRIPTION

KOUROSH DESIGN Studios
The Stables
R/O 60 The Avenue, SOUTHAMPTON SO17 1XS
Tel: 023 60 720 779
Email: admin@kouroshdesign.com

PROJECT
PROPOSED TWO NEW SELF-CONTAINED FLATS UNDER LAWFUL DEVELOPMENT ORDER @
GRAYTON HOUSE, 26A HIGH STREET
EASTLEIGH SO50 5LD

CLIENT
VIVIENNE WHITE

DRAWING TITLE
EXISTING ATTIC FLOOR PLAN AND ELEVATIONS

Date	Drawn	checked	Approved
MAY 2013	KJS		

Scale	Drg. No.	Rev.
1:50, 100	K1596/03/02	