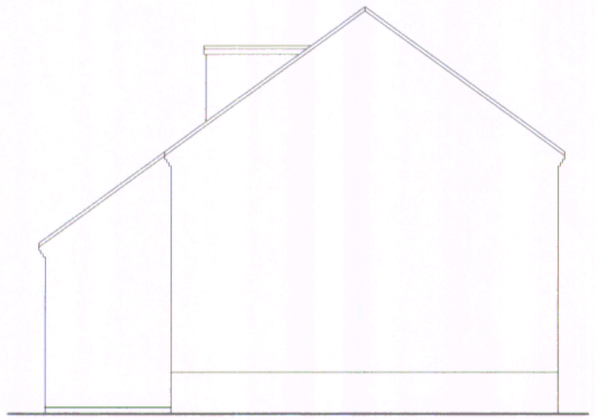

Existing Side Elevation *(West)*



Existing Rear Elevation *(North)*

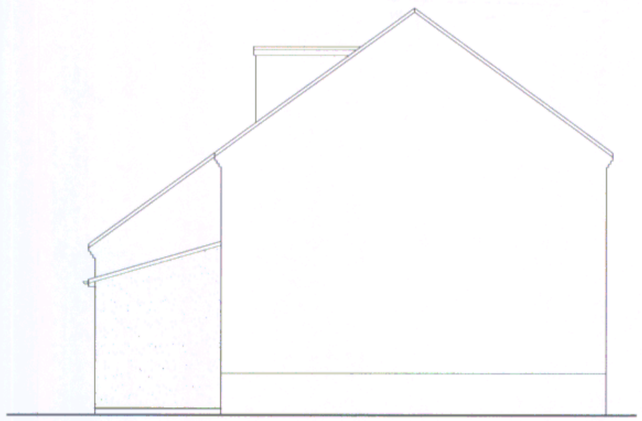

Proposed Side Elevation *(West)*



Proposed Rear Elevation *(North)*

All new materials to match existing.
Concrete interlocking roof tiles.
Face brickwork & render to elevations
White framed d/glazed pvc-u window unit.
White pvc-u fascias and soffits.
White square profile guttering and rwp's.

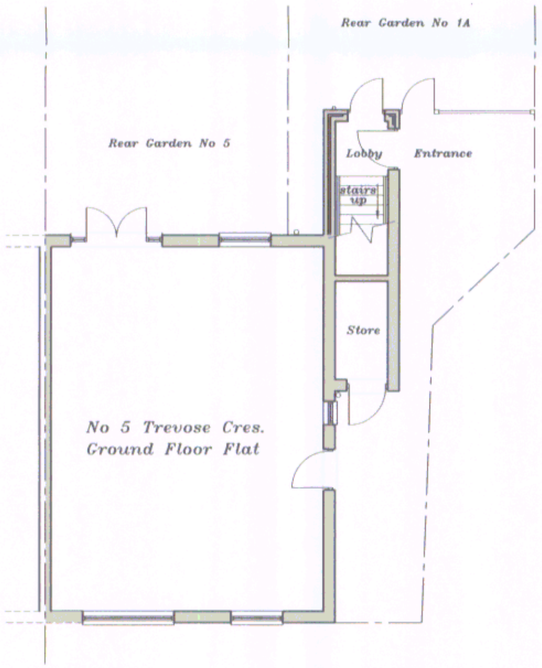

Existing Ground Floor Plan

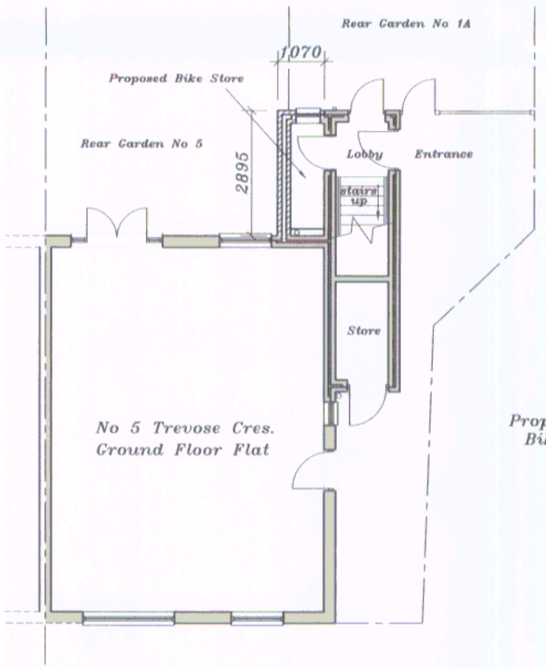

Proposed Ground Floor Plan

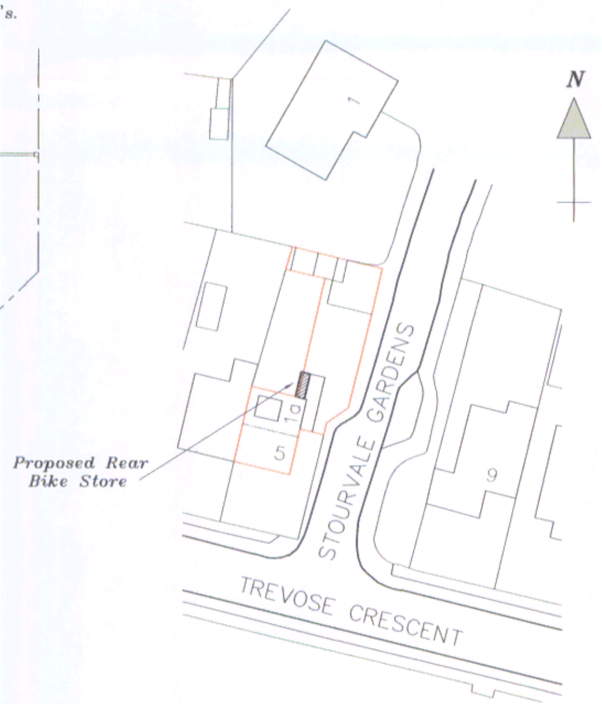

Block Plan
scale 1:500

EASTLEIGH BOROUGH COUNCIL
DEVELOPMENT CONTROL SERVICE
APP No F/11/68387
Date 24 DEC 2010
Decision:



Site Location Plan No 1A Stourvale Gardens
scale 1:1250
O.S. Licence No. 00950200

Proposed Rear Bike Store to;
Flat No 1A Stourvale Gardens
Chandlers Ford
EASTLEIGH
Hampshire
for Ms D Crisp

Key Plans Limited
Architectural & Structural Planning Service
No 1 Flexford Close Chandlers Ford Eastleigh
Hampshire SO53 5RY Tel/Fax: 02380 263609

Scale 1:100 u.n.o.	December 2010	Drg No 5