


FRONT ELEVATION SOUTH 1:100



SIDE ELEVATION EAST **PROPOSED** 1:100

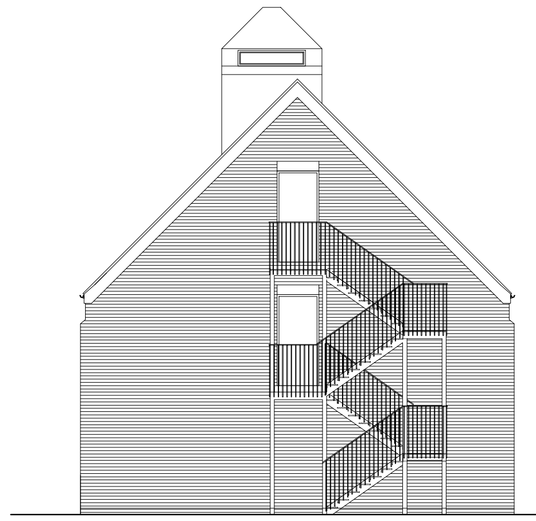

REAR ELEVATION NORTH 1:100

PROPOSED EXTERNAL MATERIAL AND FINISHES

NOTE: Material replacement made to any part of existing building envelop to match existing

ROOF:
Natural slate roof covering

FACIA:
Timber painted black


WALLS:
Front Elevation SOUTH- White render
Side Elevation EAST- White render and white painted brick plinth and piers
Rear Elevation NORTH- Face brickwork
Side Elevation West- Face brickwork and white painted brick plinth

WINDOWS:
Stained timber casement frames


DOORS:
White UPVC front entrance door and stained timber rear escape doors

REAR ESCAPE STAIRS:
Black painted steel frame


ROOF TURRET OVER LIFT SHAFT:
Slate tile-hang and leaded pitched roof

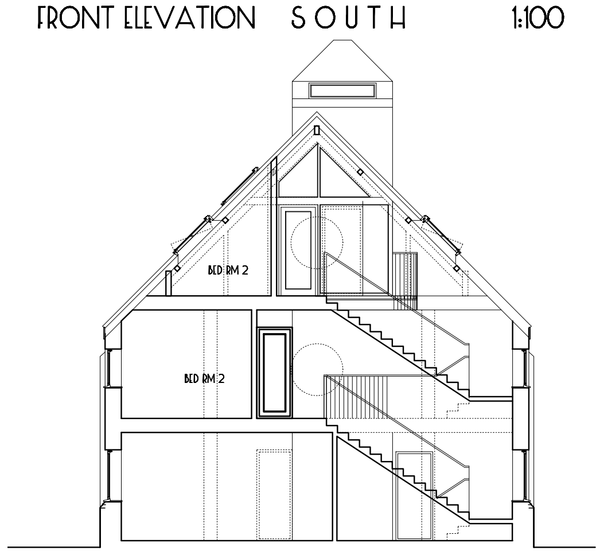


CROSS SECTION **PROPOSED** 1:100

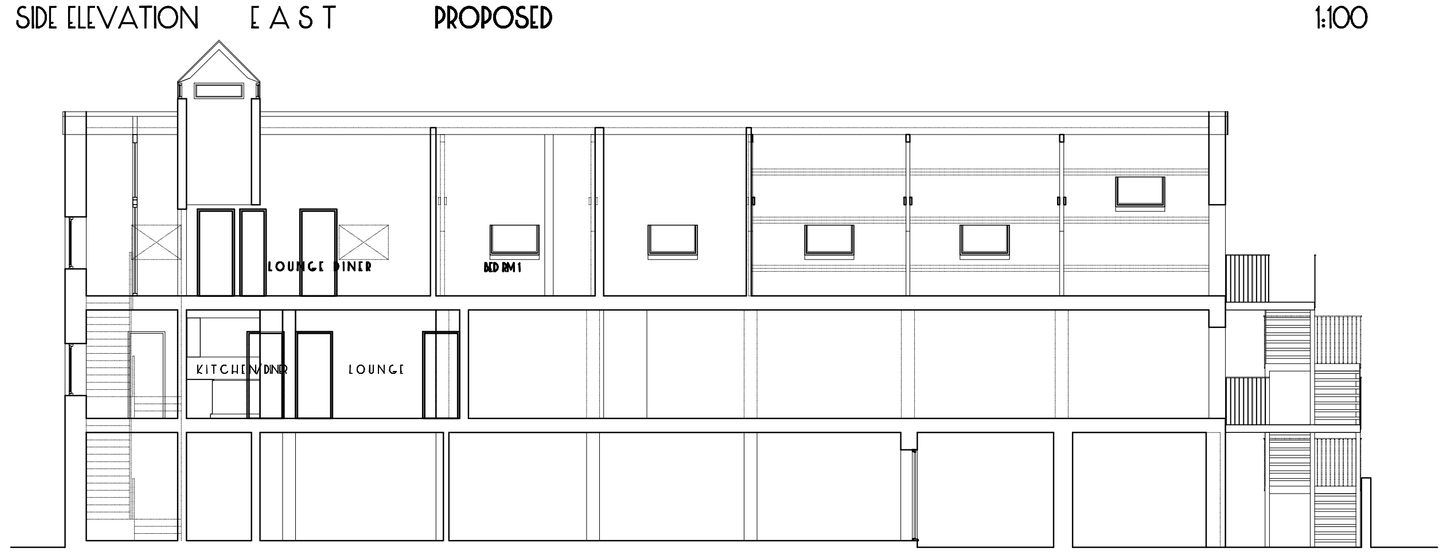

LONG SECTION **PROPOSED** 1:100

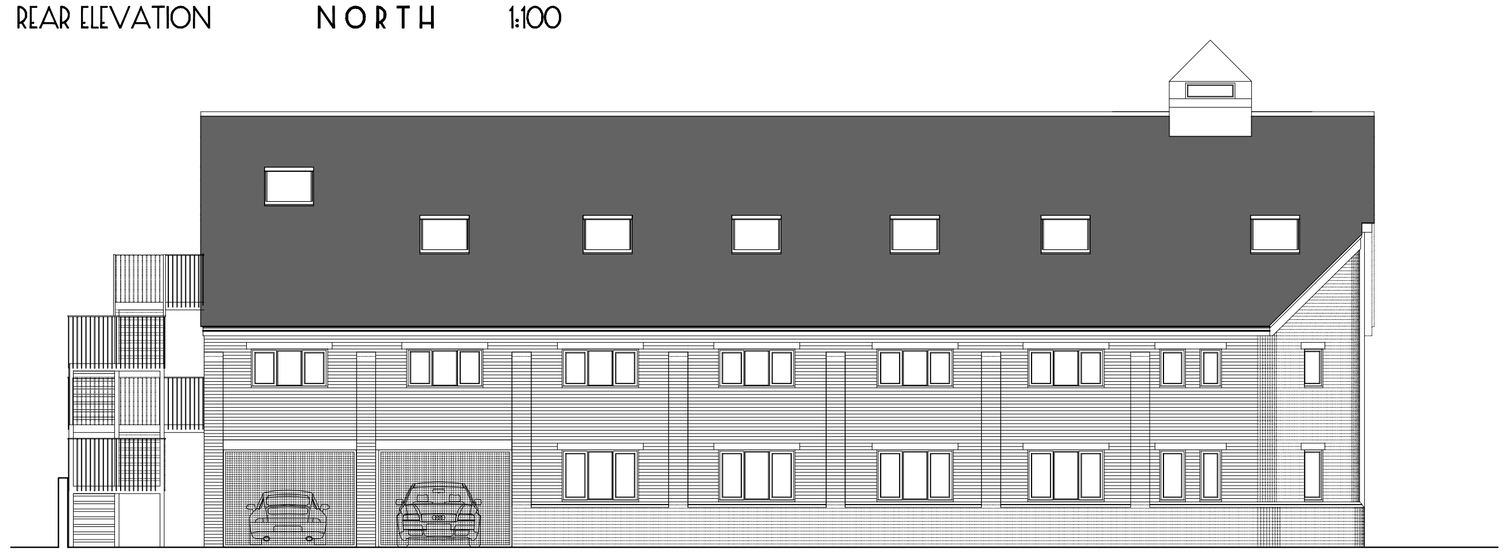

SIDE ELEVATION WEST 1:100

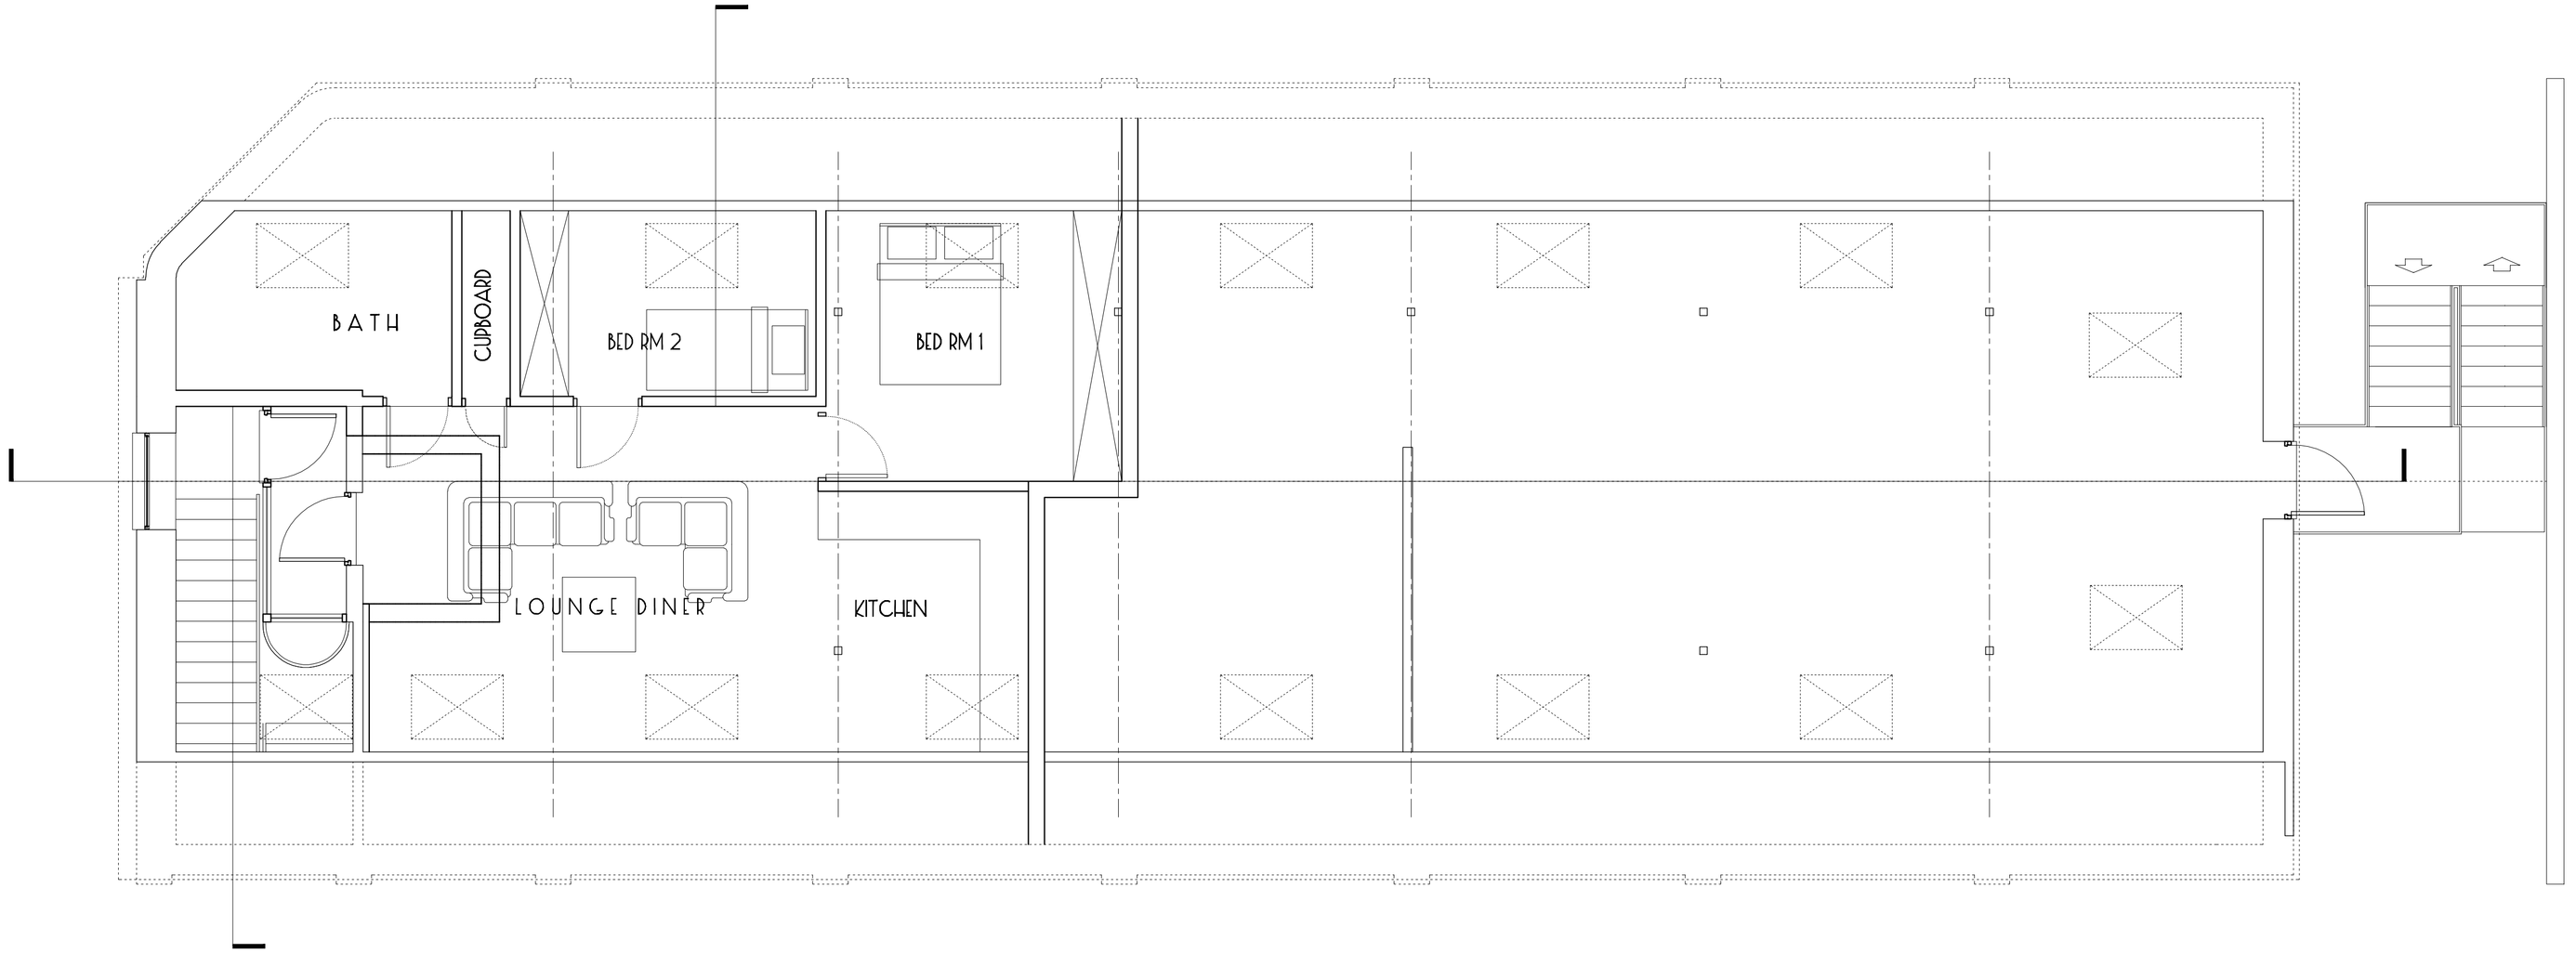

ATTIC FLOOR **PROPOSED** 1:50

REV.	DATE	DRAWN	DESCRIPTION

KOUROSH DESIGN Studios
The Stables
R/O 60 The Avenue, SOUTHAMPTON SO17 1XS
Tel: 023 60 720 779
Email: admin@kouroshdesign.com

PROJECT
PROPOSED TWO NEW SELF-CONTAINED FLATS UNDER LAWFUL DEVELOPMENT ORDER @
GRAYTON HOUSE, 26A HIGH STREET
EASTLEIGH SO50 5LD

CLIENT
VIVIENNE WHITE

DRAWING TITLE
PROPOSED ATTIC FLOOR PLAN AND ELEVATIONS

Date	Drawn	checked	Approved
MAY 2013	KJS		

Scale	Drg. No.	Rev.
1:50, 100	K1596/03/04	