
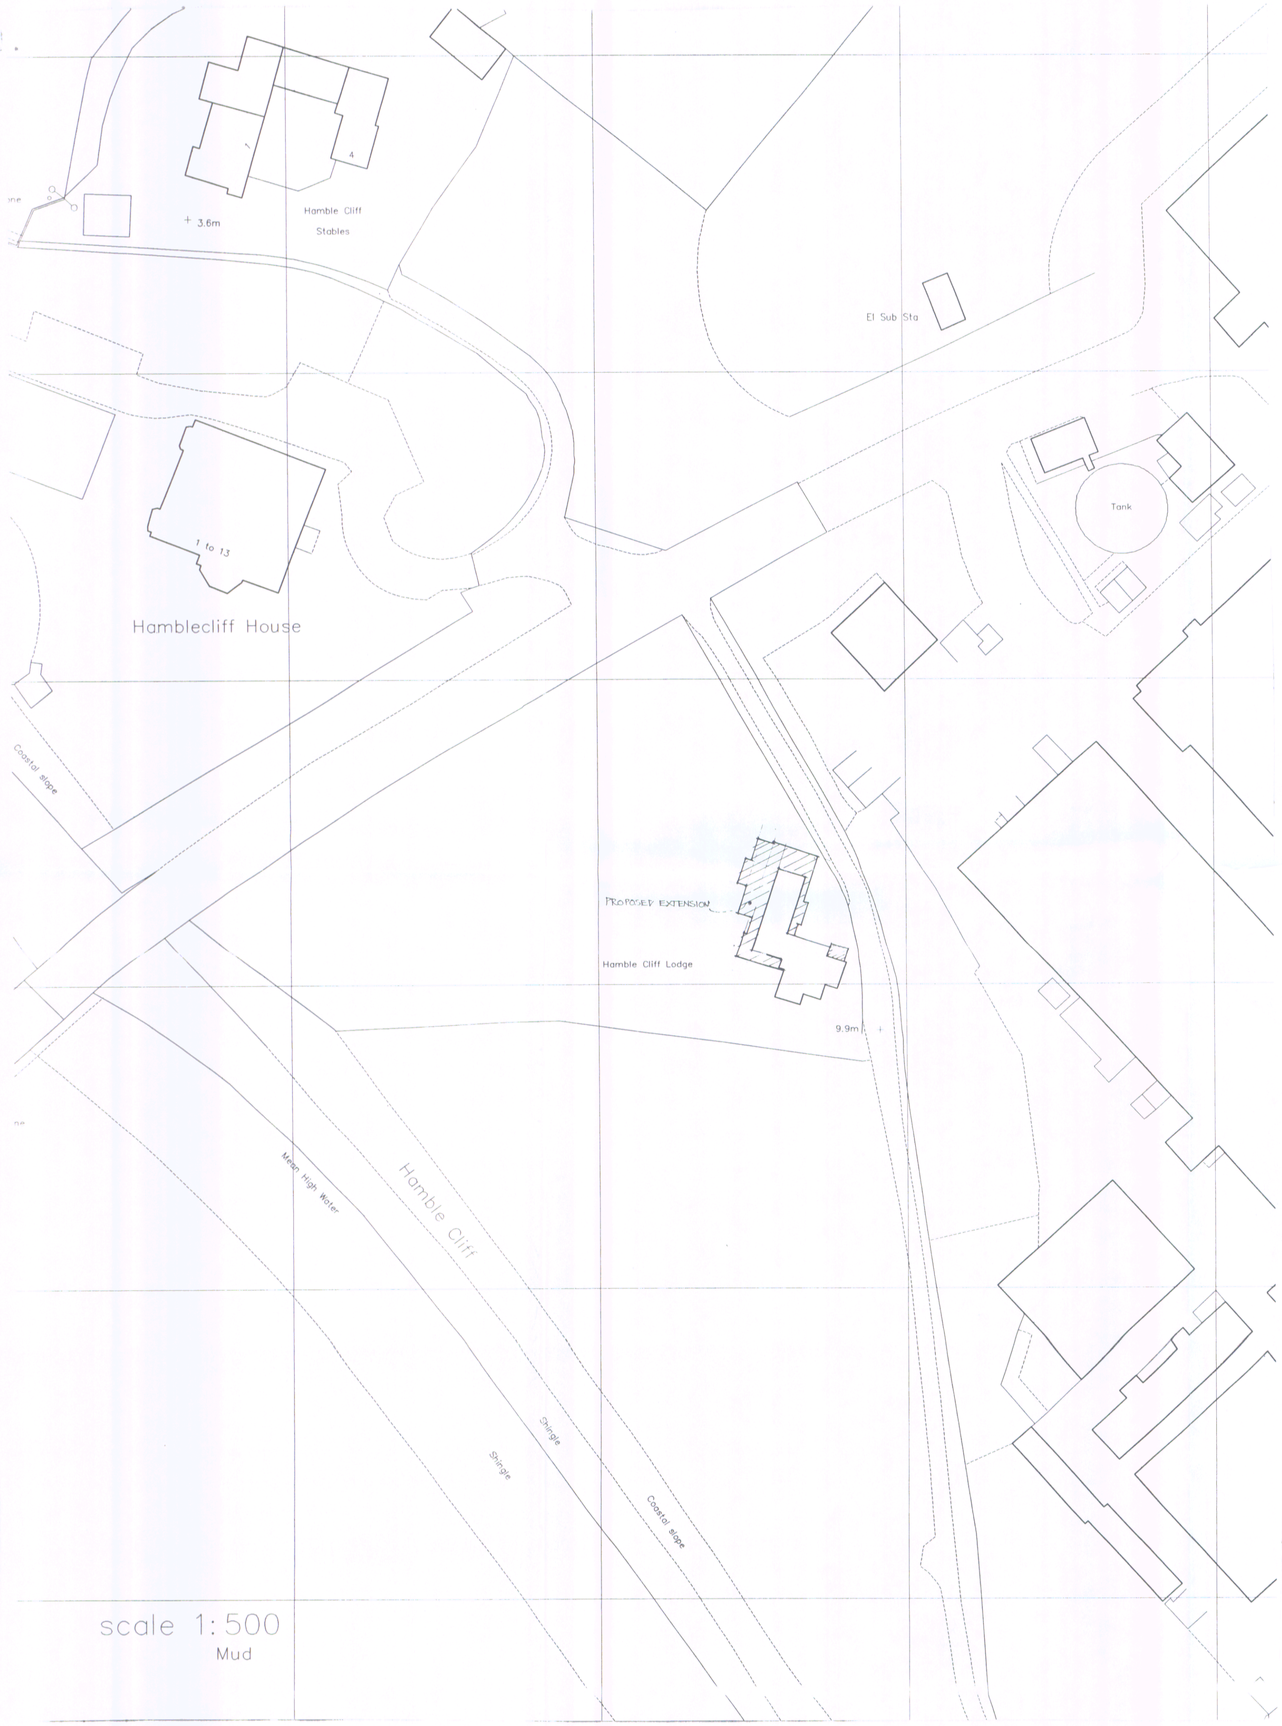


Site Plan: 1:500

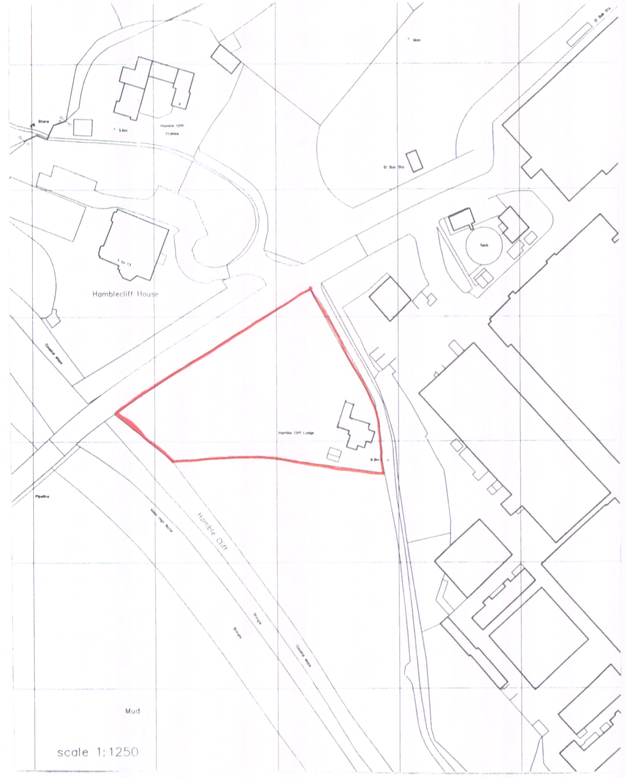

Location Plan: 1:1250

EASTLEIGH BOROUGH COUNCIL
DEVELOPMENT CONTROL SERVICE
PLAN No F/10/73574/
Date Rec'd 15 JUL 2010
Decision

Site and location plan – as existing.	
Client:	Mr. and Mrs. J. Quinn
Project:	Hamble Cliff Lodge Westfield Common Hamble Southampton Hampshire SO31 4LB
Drawing no: 1412/01	Scale: 1:500 & 1:1250
Revision:	Date: March 2010

GUION & BROWN
LIMITED
CHARTERED ARCHITECTS · SURVEYORS · PROJECT MANAGERS
FAREHAM HANTS SO21 1NT TEL 01962 717200 FAX 01962 717201