Winston

Glen Lea

N

INDICATIVE

Mylor

Ground Floor Plan Shown With Basement Shown Footprint Highlighted In Red

CHURCH HILL

TPO

T1

Grp1*

T2

T3

T4

GARAGE

Timberley

PROPOSED NEW BRICK WALL AND GATES

PROPOSED 1.8M HIGH CLOSE BOARDED FENCE TO BE INSTALLED BEHIND EXISTING HEDGE AND PLANTING

Scale 1:250

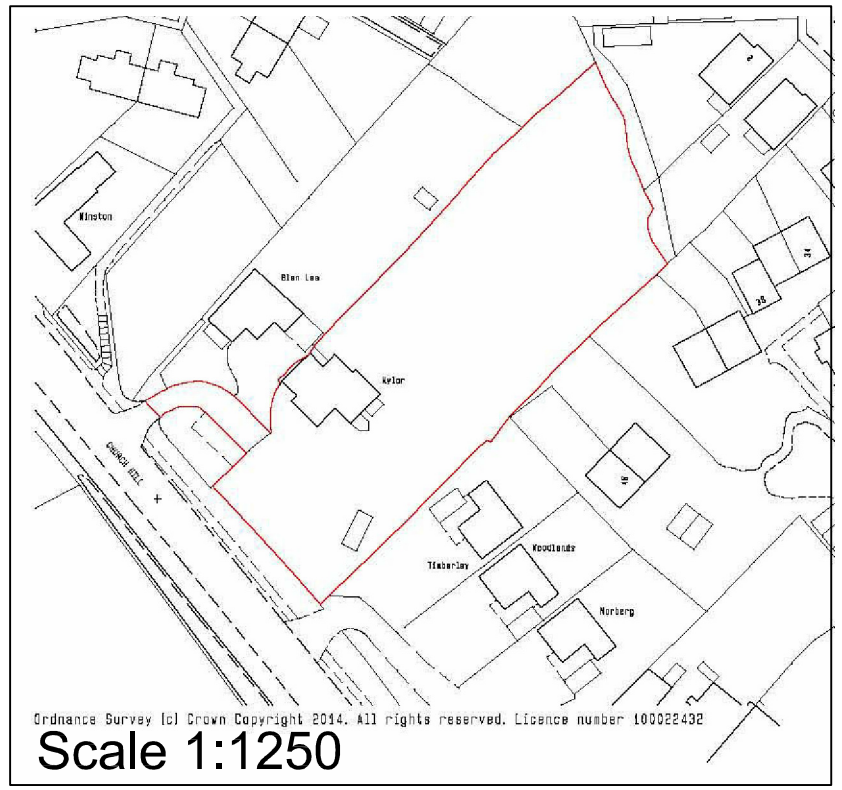

Ordnance Survey (c) Crown Copyright 2014. All rights reserved. Licence number 100022432

Scale 1:1250

NOTES

1. This drawing is based on Proposed Block and Location Plan, drwg nr 2013/03 by ACA Architectural Design, Eastleigh, Hampshire.
2. All trees/hedges/groups are indicatively plotted only and should be verified by Land Surveyor.
3. Do not scale from this plan - all measurements to be taken on site.
4. For Tree details refer to Tree Report by A J Monk Consultancy.
5. This plan is based on Proposed Block & Location Plan,drwg.nr 2013/03

KEY

- Tree to be retained and protected
- Root Protection Area (RPA) shown as a circle
- Line of tree protective barrier. Indicating the Construction Exclusion Zone. (CEZ)
- Area of heavy duty ground protection within RPA of T1.

Key

- category A trees
- category B trees
- category C trees
- category U trees

Client: Mr & Mrs Fensome

Project: Mylor, Church Hill, West End, Southampton SO30 3AT

Drawing: Tree Protection Plan

Dwg. No.	Date
GTS571.02	Feb 2014
Revision	Rev. Date
Scale	Checked
1:250@A3	AM 03.02.2014

0 2m 4m 6m 8m 10m

Scale 1:250@A3

Trees Surveyed by;
A.J Monk Consulting
email; amonk@btinternet.com
tel; 01794 524 266

ALL DIMENSIONS MUST BE CHECKED ON SITE AND NOT SCALED FROM THIS DRAWING.

Sheet A3