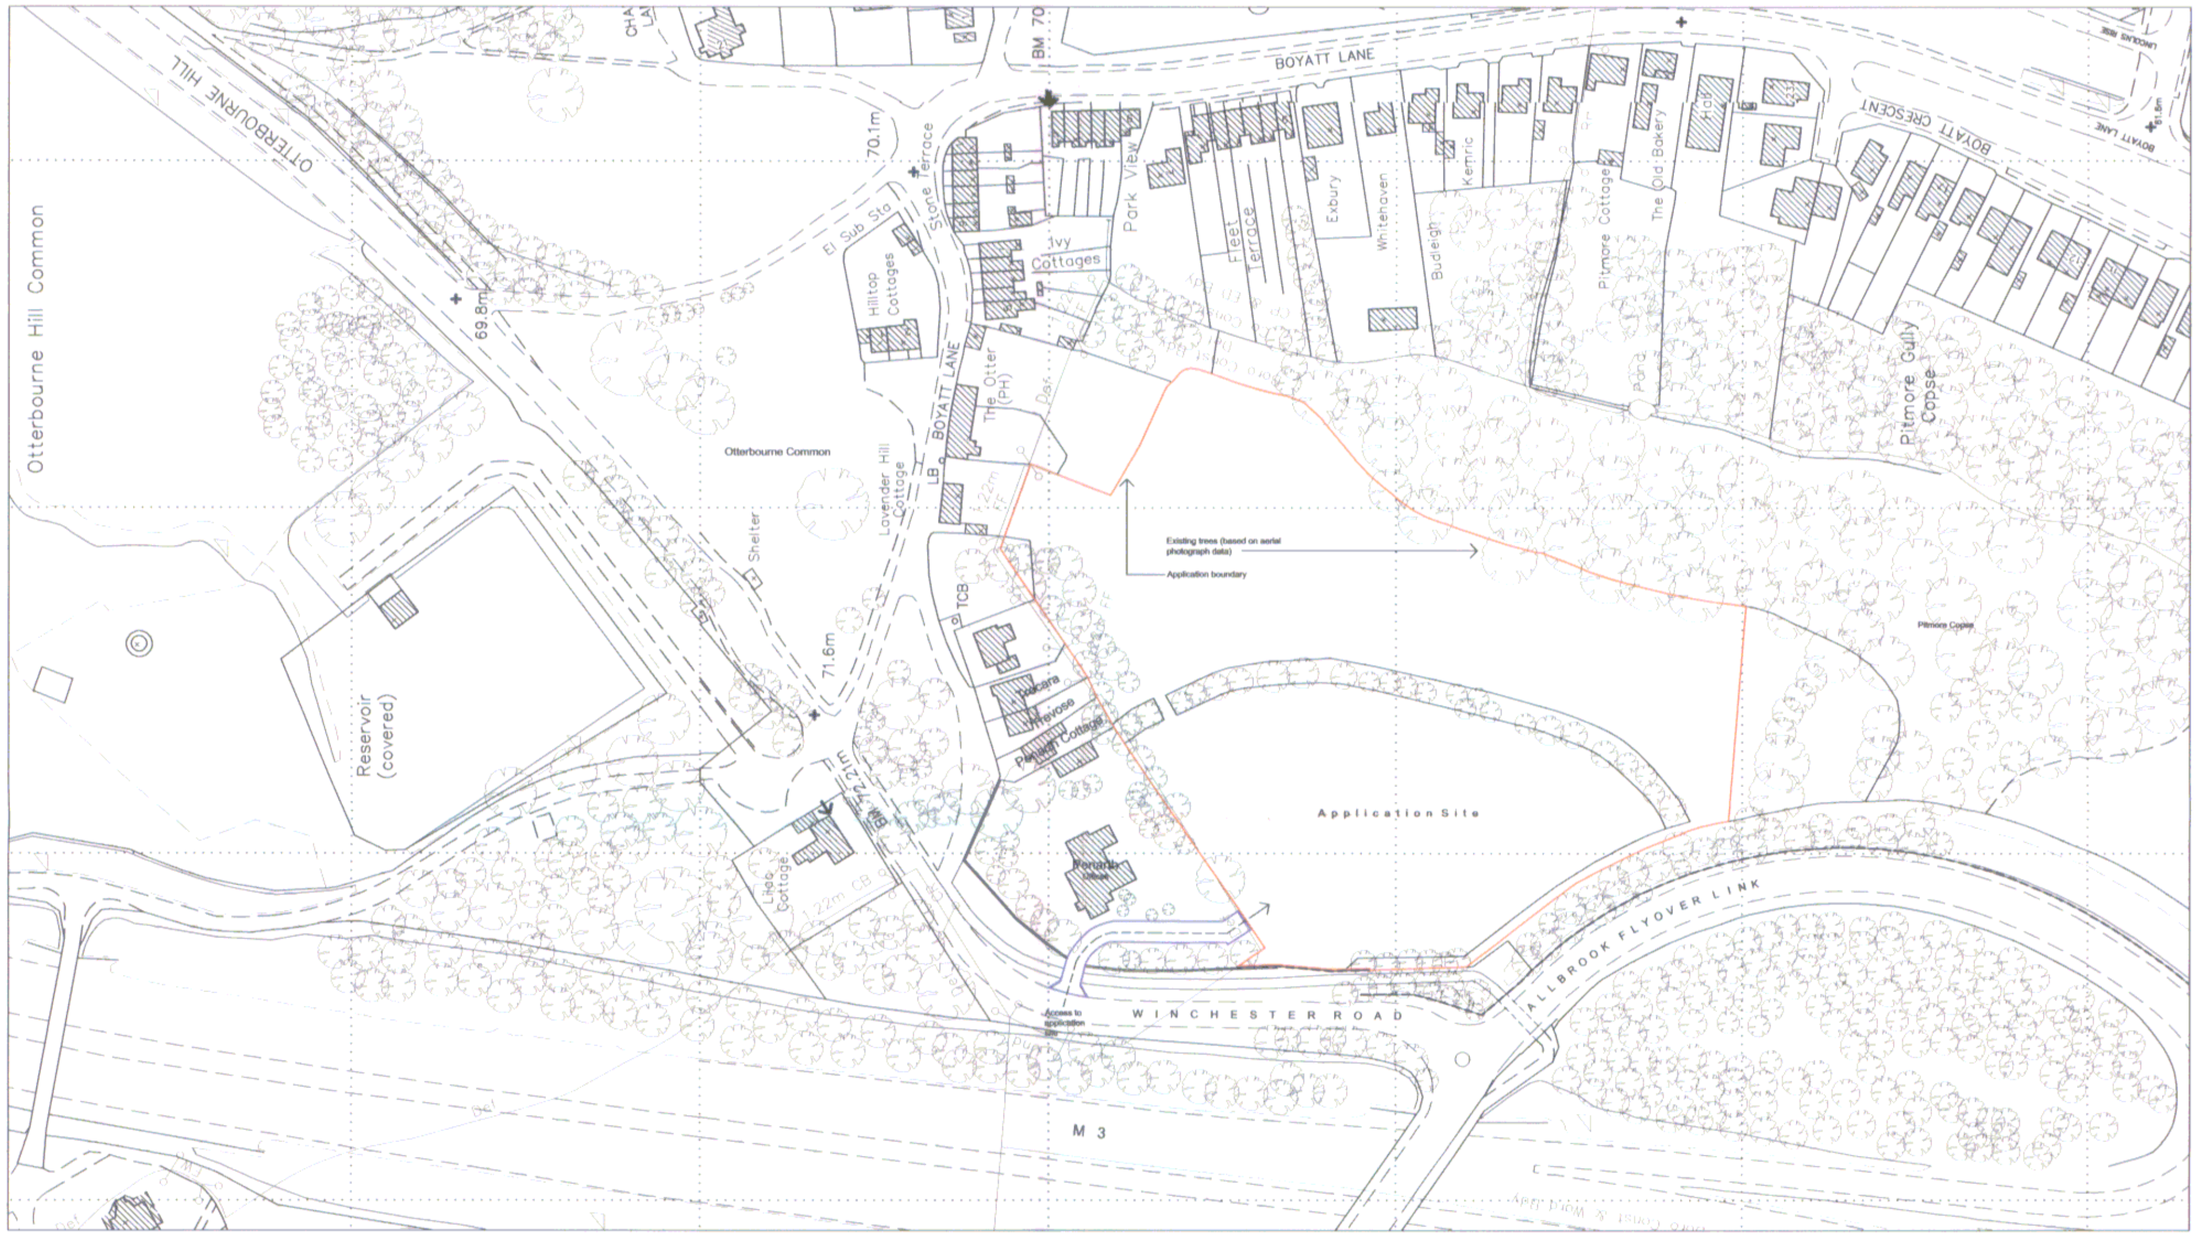



The proportion of people with dementia doubles for every 5 year age group

Alzheimer's Society

BrendonCare
for older people

Otterbourne Hill
Shared Care Dementia Living

Winchester Road, Otterbourne Hill
Architects: Relph Ross Partnership

AMENDED PLAN
EASTLEIGH BOROUGH COUNCIL
DEVELOPMENT CONTROL SERVICE
PLANS: 01/10/67643
Date Rec'd: 15 FEB 2011
Decision:

Rev C	Minor amendments to application boundary	11/02/2011
Rev B	Application boundary extended to include proposed open space	11/02/2011
Rev A	Site access via Penarth offices outlined in blue	09/08/2010

Relph Ross Partnership
O.S. Licence Number 100000004

Scale 1:1250 @ A2

Location Plan LOC1 C