All dimensions & detail shown on this drawing to be checked on site by the contractor before fabrication & erection. Figured dimensions to supersede scaled dimensions. All building work to be carried out with proper materials which are appropriate for the circumstances in which they are used & in a workmanlike manner in accordance with the Building Regulations, British & EU Standards, NHBC Standards (if applicable) and Manufacturers recommendations.

These drawings to be read in conjunction with the approved Building Notes & CDM statement for this project (separate A4 sheets & product information)

Drawings reproduced with permission from:

Aedas Architects Ltd
T: +44 (0)1 741 28 9000

www.aedas.com

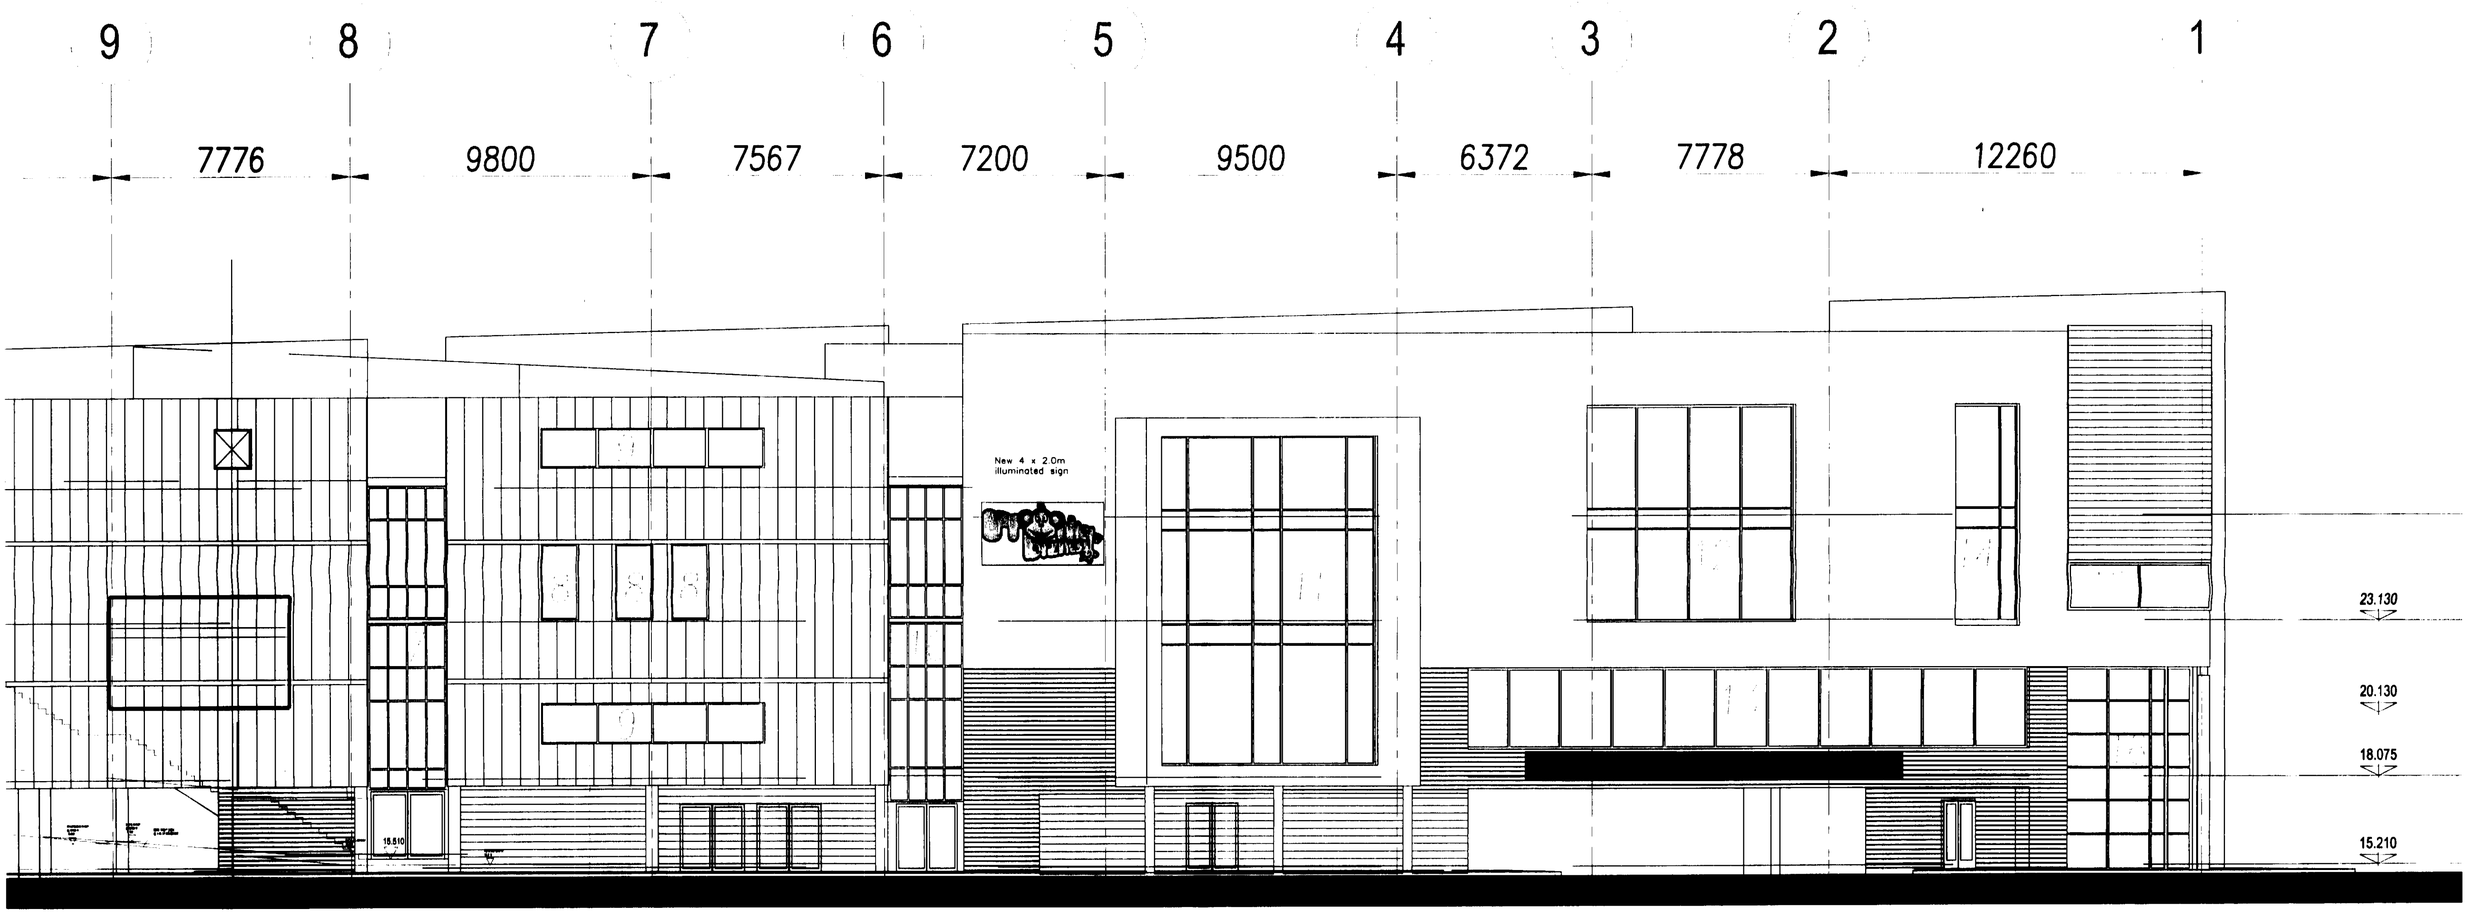

North East Elevation (Southampton Road) 1:100

PRELIMINARY
(Subject to planning approval)

EASTLEIGH BOROUGH COUNCIL
DEVELOPMENT CONTROL SERVICE

PLAN No.	A/10/67656
Date Rec'd:	12 AUG 2010
Decision:	

B 15.08.10 Signage update
A 2.08.10 Signage update

ADP ARCHITECTS LTD

Address: Richmond Court, 84 Bailey Road, Park Gate, Southampton, Hampshire SO31 1BA
Telephone/Fax Number: 0845 385 1475
Email Address: design@adparchitects.fsnet.co.uk

Project Name/Address:
Monkey Bizness Fit Out
Unit 10
The Swan Centre
Eastleigh

Client Name
Rank Developments Ltd

Drawing Title
NE Elevation

Job Number	Drawing No:	Revision	
1462	04	A B	
Drawing Scale: 1 : 100 (A1)	Date: May 10	Drawn: PJL	Checked:

A1@ 1:100