All dimensions & detail shown on this drawing to be checked on site by the contractor before fabrication & erection. Figured dimensions to supersede scaled dimensions. All building work to be carried out with proper materials which are appropriate for the circumstances in which they are used & in a workmanlike manner in accordance with the Building Regulations, British & EU Standards, NHBC Standards (if applicable) and Manufacturers recommendations.

These drawings to be read in conjunction with the approved Building Notes & CDM statement for this project (separate A4 sheets & product information)

Drawings reproduced with permission from
Adobe Architects Ltd
T +44 (0)1 763 28 9000
www.adobe.com

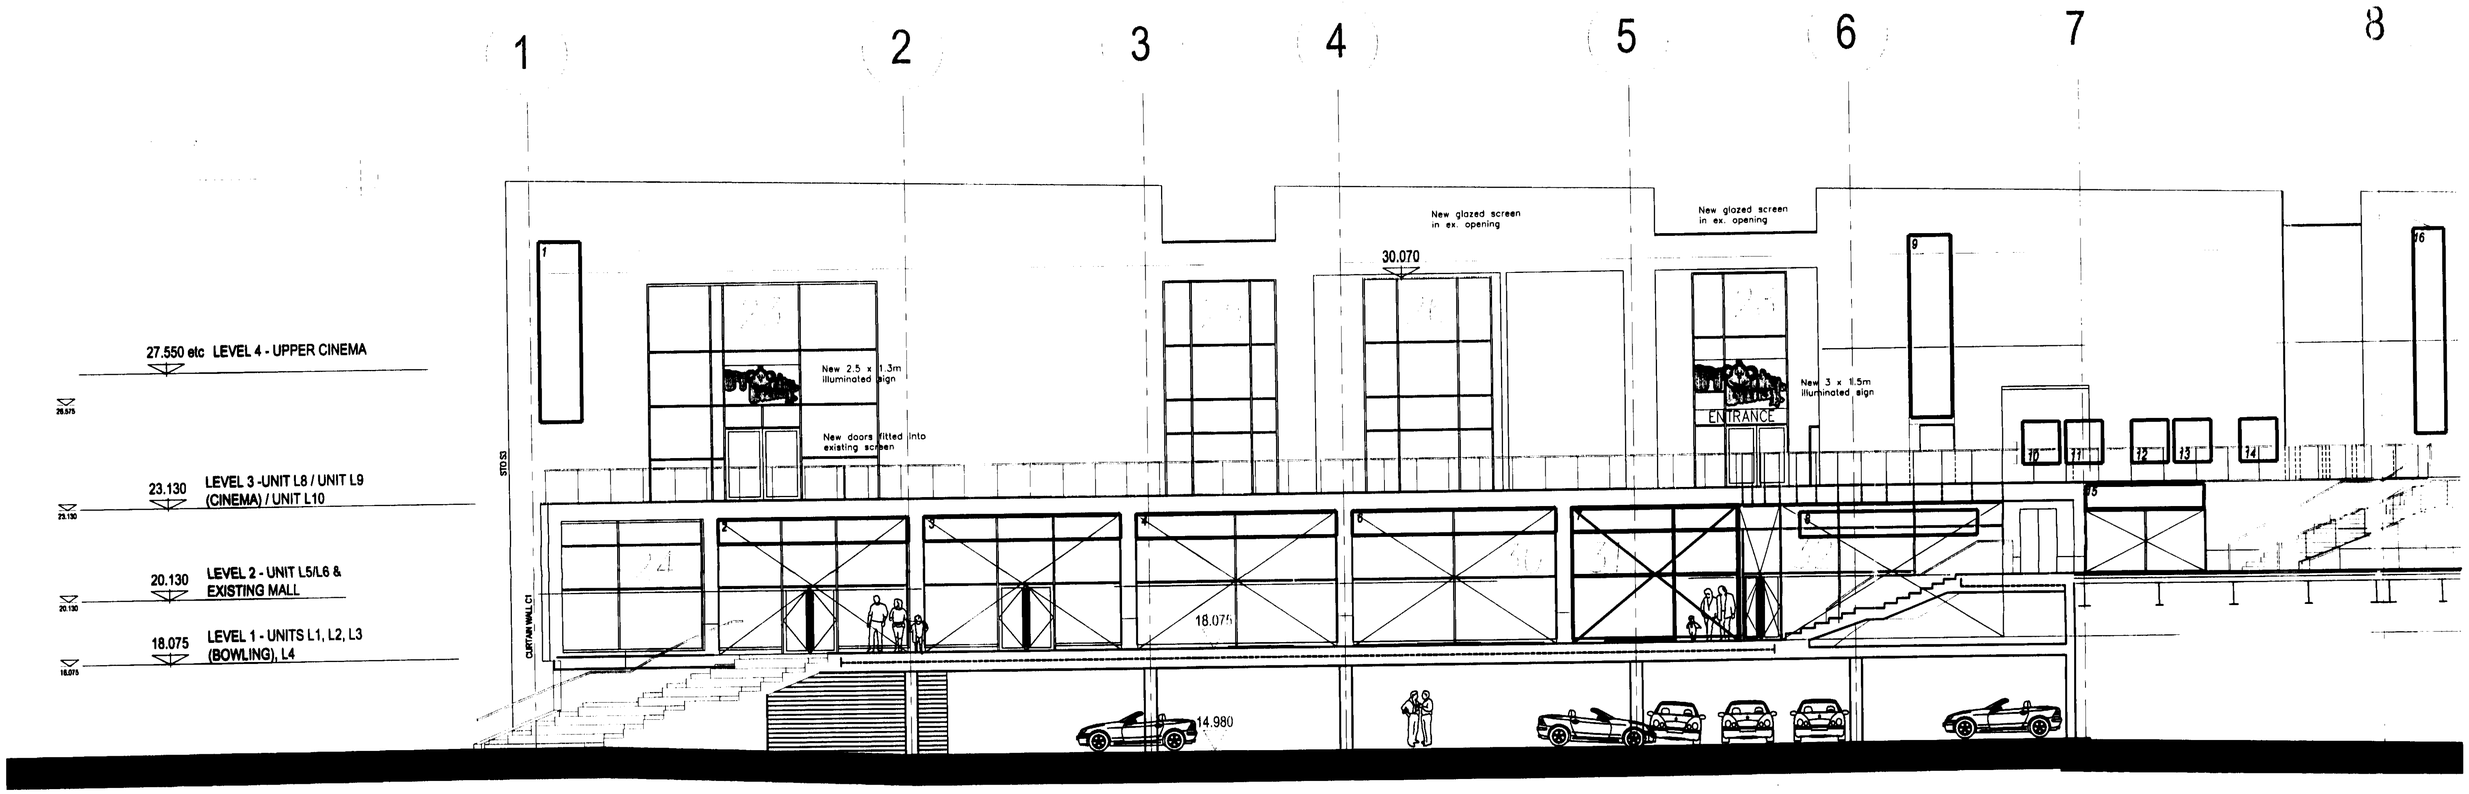

West Elevation & Section 1:100

PRELIMINARY
(Subject to planning approval)

EASTLEIGH BOROUGH COUNCIL
DEVELOPMENT CONTROL SERVICE
PLAN No. A/10/67656
Date Rec'd: 12 AUG 2010
Decision:

B 15.08.10 Signage update
A 2.08.10 Signage update

ADP ARCHITECTS LTD
Address: Richmond Court, 94 Bailey Road, Park Gate, Southampton, Hampshire SO31 1BA
Telephone/Fax Number: 0845 385 1475
Email Address: design@adparchitects.fsnet.co.uk

Project Name/Address:
Monkey Bizness Fit Out
Unit 10
The Swan Centre
Eastleigh

Client Name:
Rank Developments Ltd

Drawing Title:
W Elevation

Job Number:	Drawing No:	Revision
1462	03	A B

Drawing Scale:	Date:	Drawn	Checked
1 : 100 (A1)	May 10	PJL	

A1@ 1:100