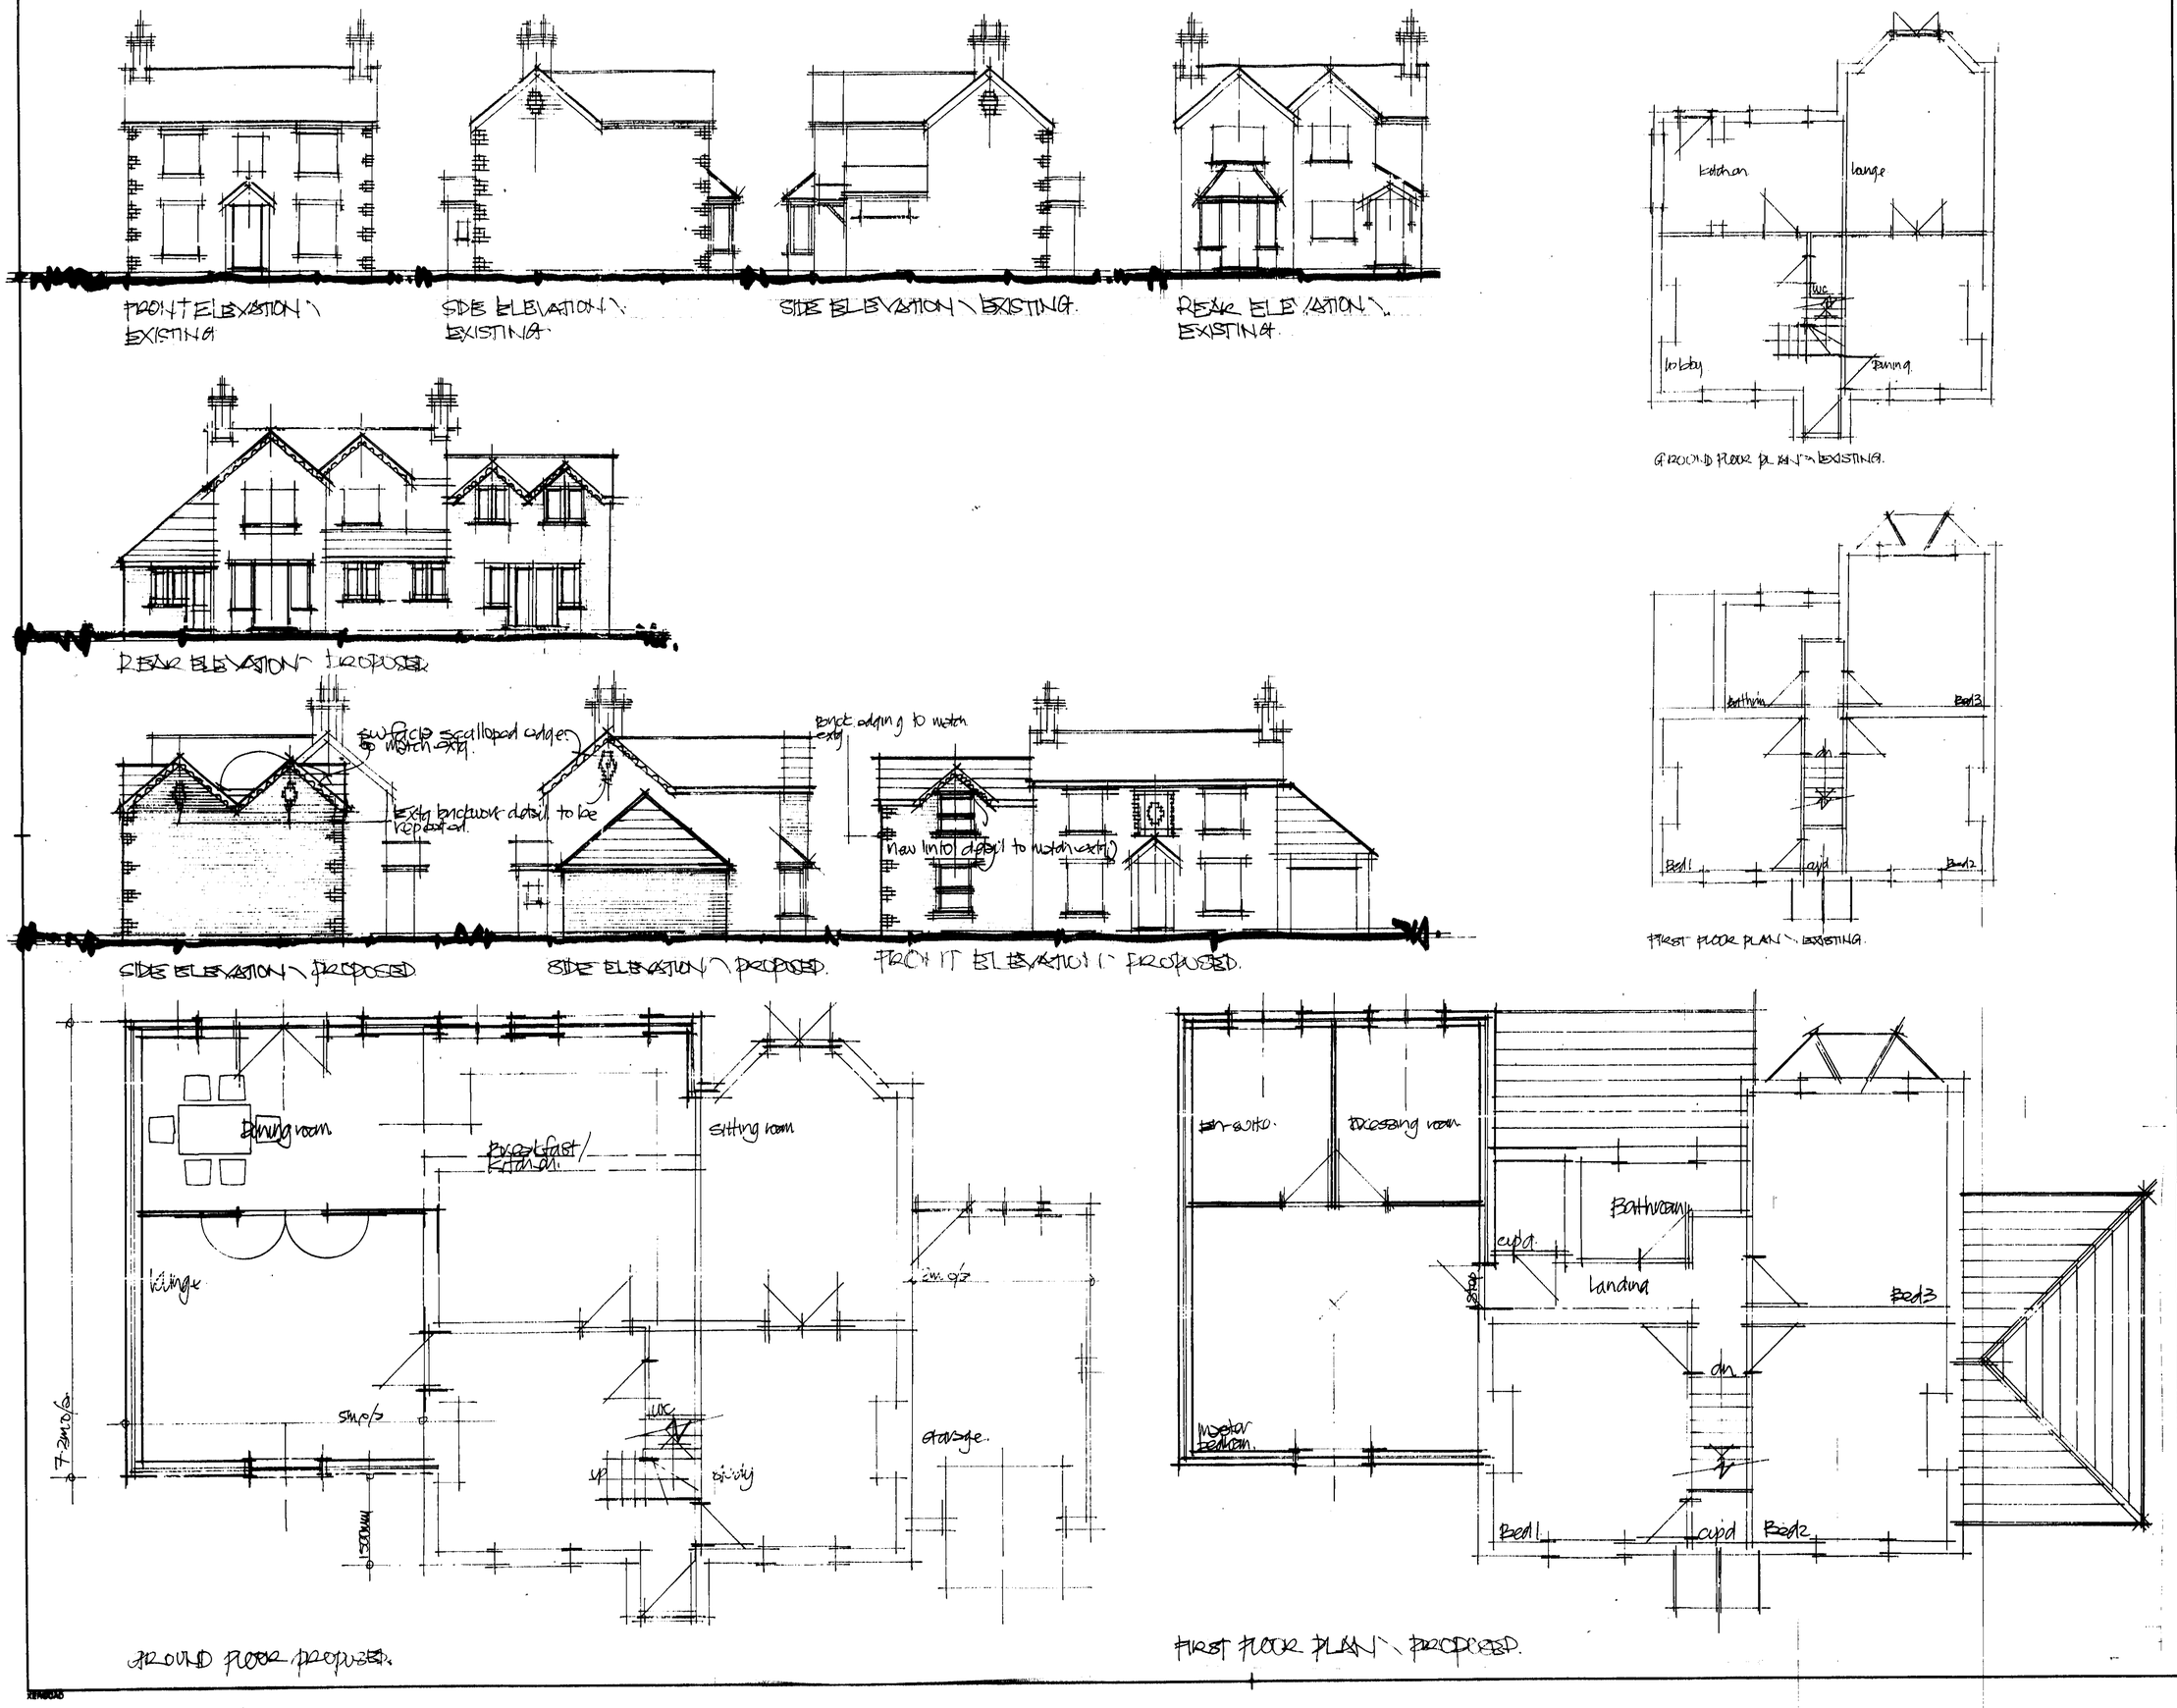

NOTES:
All dimensions must be checked on site and not scaled from this drawing.

	Date	Revisions
A	Sept 10	LA [illegible]

© copyright

AMENDED PLAN
EASTLEIGH BOROUGH COUNCIL
DEVELOPMENT CONTROL SERVICE
APP No: F/10/67513
Date: 23 SEP 2010
Decision:

Client: MR & MRS HOPKINS

Job Title: SIDE & REAR EXTENSIONS & GARAGE AT 6, FREEGROUND RD. HEDGE END HANTS

Drawing Title: PLANS & ELEVATIONS

Scale: 1:50 & 1:10

Date: June 10

Drg. No.: ADS/010/021A

Rev.: A

884 x 841mm A1