
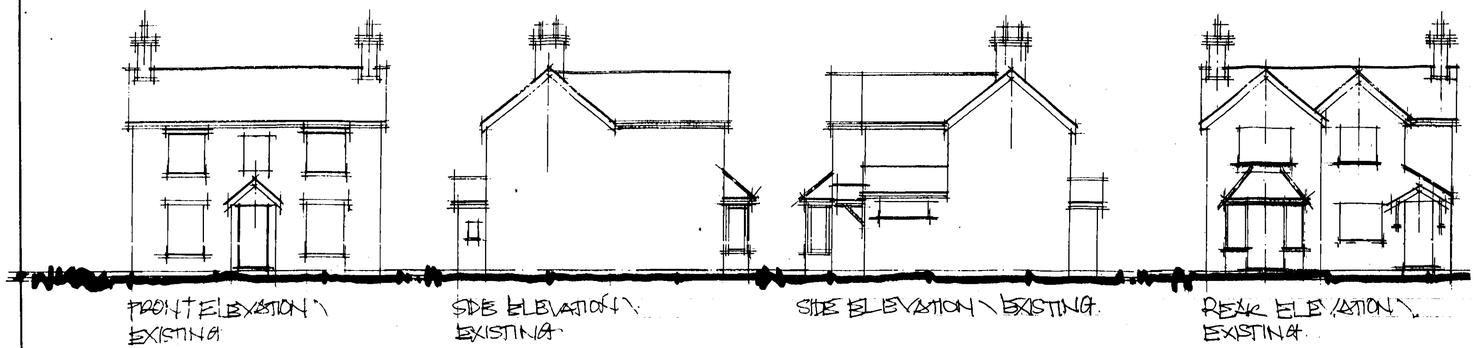


FRONT ELEVATION \ EXISTING

SIDE ELEVATION \ EXISTING

SIDE ELEVATION \ EXISTING


REAR ELEVATION \ EXISTING

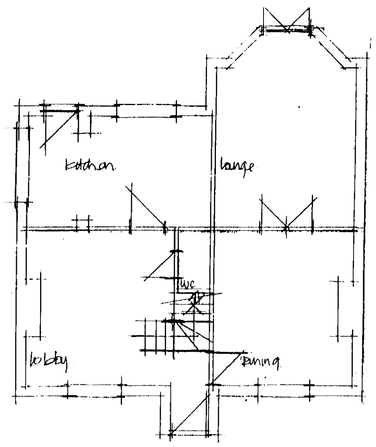

GROUND FLOOR PLAN \ EXISTING




REAR ELEVATION \ PROPOSED

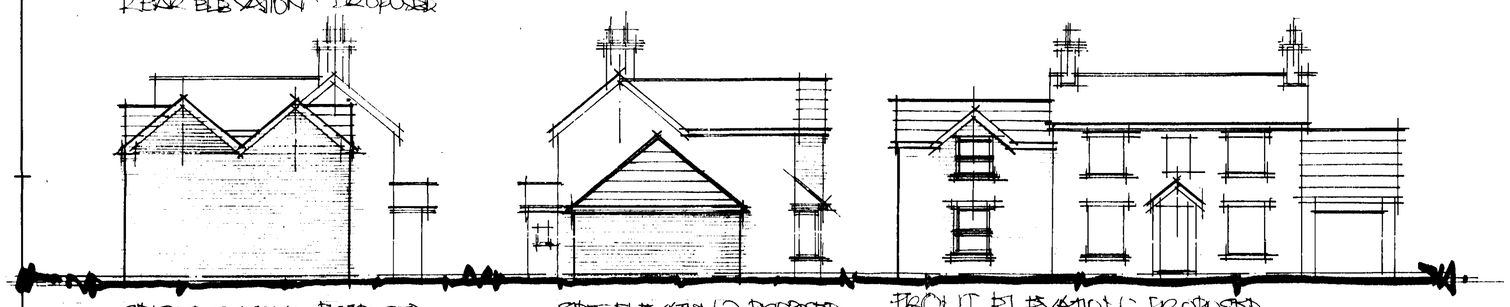


SIDE ELEVATION \ PROPOSED

SIDE ELEVATION \ PROPOSED


FRONT ELEVATION \ PROPOSED

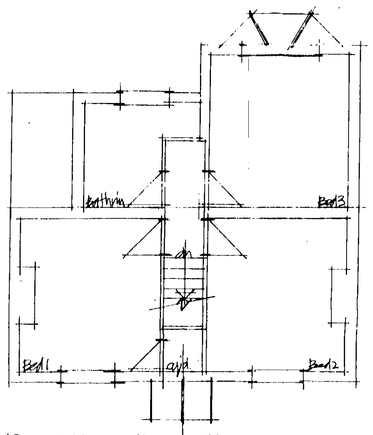

FIRST FLOOR PLAN \ EXISTING

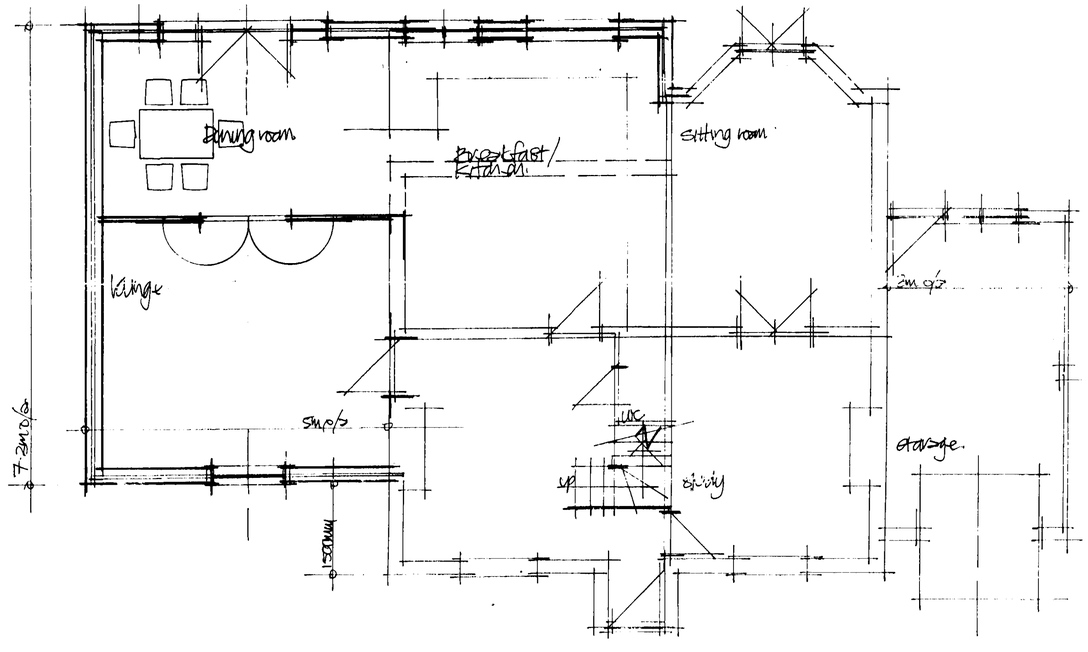

GROUND FLOOR PROPOSED.

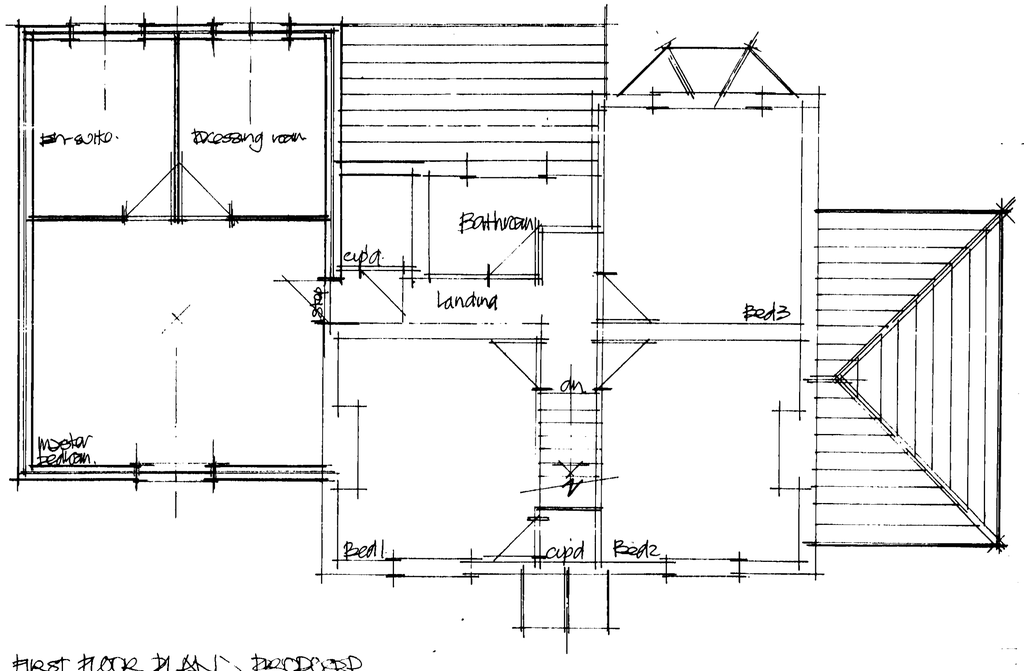

FIRST FLOOR PLAN \ PROPOSED.

NOTES:
All dimensions must be checked on site and not scaled from this drawing.

A		
	Date	Revisions

© copyright

EASTLEIGH BOROUGH COUNCIL
DEVELOPMENT CONTROL SERVICE
PLAN No F/18/96018
Date Rec'd 22 JUL 2010
Decision

Client
MR & MRS HOPKINS

Job Title
SIDE & REAR EXTENSIONS & GARAGE AT 6, FREEBOROUGH RD, HEDGE END HANTS

Drawing Title
PLANS & ELEVATIONS

Scale
1:50 & 1:100

Date
JUNE 10

Drawn by
TEM

Drg. No.
ADS/010/02A

Rev.
A

XEROCAD

594 x 841mm A1