


FRONT ELEV (proposed) (scale 1:50)

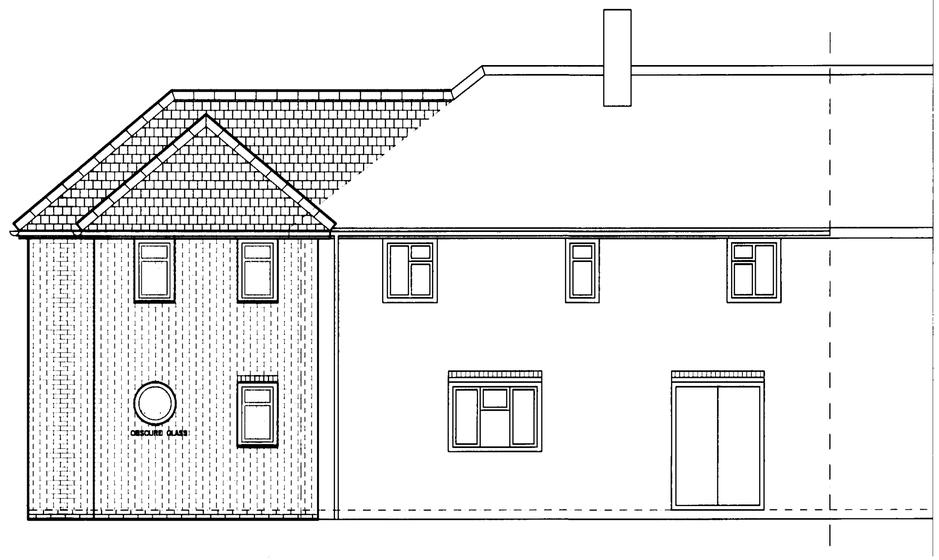

REAR ELEV (proposed) (scale 1:50)

GENERAL NOTES:–External materials.


External finishes:–All new brickwork to match existing house as best possible.
Bond also to match existing.
All new roof tiles to match existing house as best possible.

Glazing:–white uPVC to match house in colour & style.


All fascias & barge boards to be white uPVC.

All raingoter goods to match existing.

ALL DIMENSIONS ARE FOR PLANNING PURPOSES ONLY.
FINAL DIMENSIONS TO BE AGRRED ON SITE.
ALL DIMENSIONS ARE STRUCTURAL & DO NOT INCLUDE FOR WALL FINISHES.

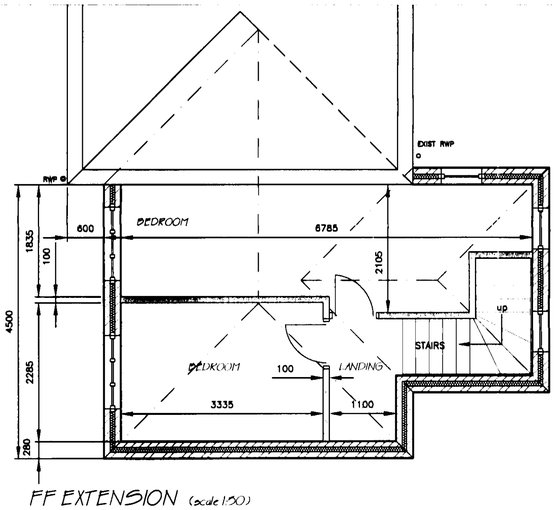


FF EXTENSION (scale 1:50)

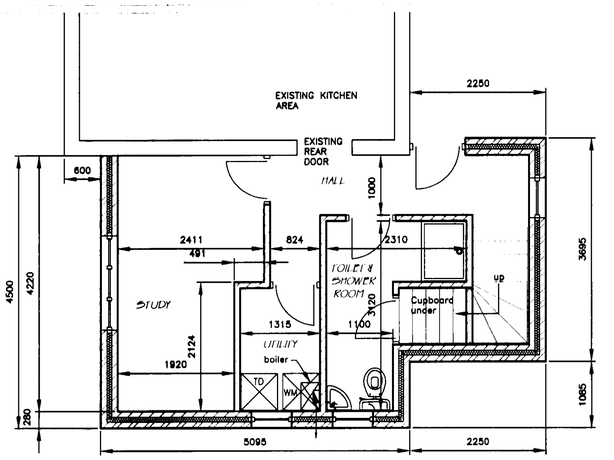


GF EXTENSION (scale 1:50)


0m 1 2 3 4 5m

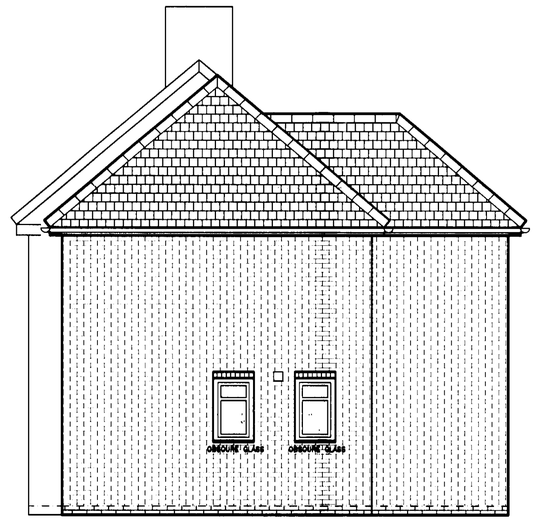


SIDE ELEV (proposed) (scale 1:50)

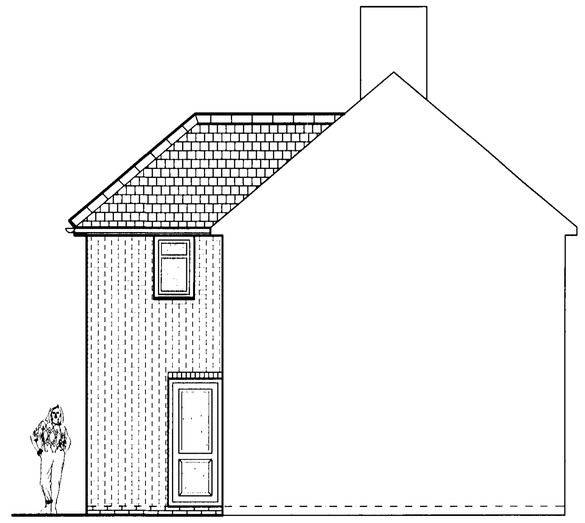

SIDE ELEV (proposed) (scale 1:50)

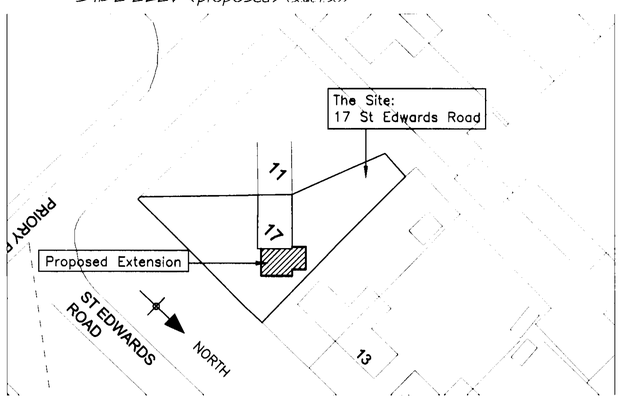

BLOCK PLAN (scale 1:500)

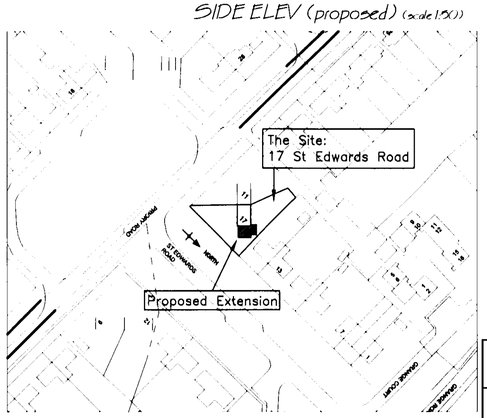

LOCATION PLAN (scale 1:1250)

AMENDED PLAN
ASHFORD BOROUGH COUNCIL
DEVELOPMENT CONTROL SERVICE
APP/E/10/0616/FH
Date: 08 OCT 2010
DECISION:

MJP
PRIVATE DESIGN SERVICES
7 Kings Ride
Blackfield
Southampton
Hants SO45 1ZN.
E-mail-m.plank@virgin.net
Tel:– Mob-07516647155
Tel:– Home-02380897538

PROJECT

PROPOSED 2 STOREY SIDE EXTENSION to:–
17 ST EDWARDS ROAD
NETLEY

PLANNING ONLY

Rev	Amendment	By	Chkd	Date
B	PLANNING COMMENTS ADDED ie EXTENSION REDUCED IN DEPTH BY 600mm.	.	.	10/10
A	ISSUED FOR FULL PLANNING APPROVAL	.	.	07/10

TITLE — SCALE 1:50 @ A1

PROPOSED PLANS & ELEVATIONS.

DATE JULY 2010

JOB No.	DRAWING No.	REVISION
27_10	01	B