

STREET SCENE - UPPER NORTHAM ROAD.
AS PROPOSED

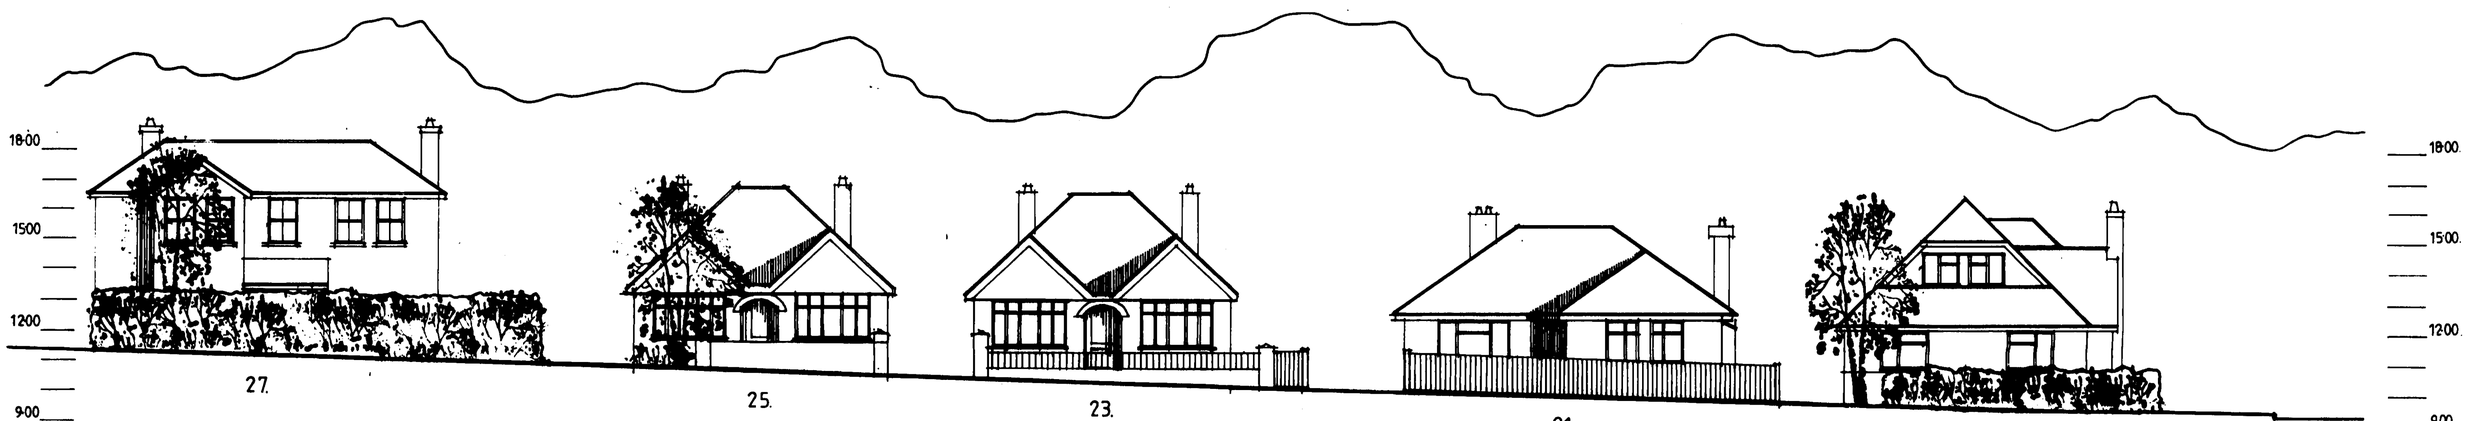

STREET SCENE - UPPER NORTHAM ROAD.
AS EXISTING

Revision Drawing | Checked Date

BARRIE SMITH
ASSOCIATES Ltd

ARCHITECTURAL DESIGN and PLANNING CONSULTANTS
SURVEYORS PROJECT MANAGERS

The Studio Well Cottage Mincingfield Lane
Durley Southampton Hampshire SO32 2BR
Tel: 01489 860 511 Fax: 01489 860511
Email: barriesmithassociates@yahoo.co.uk

Job Title
21 UPPER NORTHAM ROAD
HEDGE END
SOUTHAMPTON
HANTS
SO30 4EA

Drawing
STREET SCENE

DEVELOPMENT CONTROL SERVICE
APP No F/11/68850
Date 20 DEC 2010
Decision:

Date: August 2010.
Scale: 1/100.
Drawn: BSA.

Drawing Number 604/04.
Revision

This drawing is copyright of the design consultants and must not be reproduced or used without their permission. Figured dimensions to be taken in preference to scaled dimensions and site dimensions checked before work is commenced.