

FRONT ELEVATION.

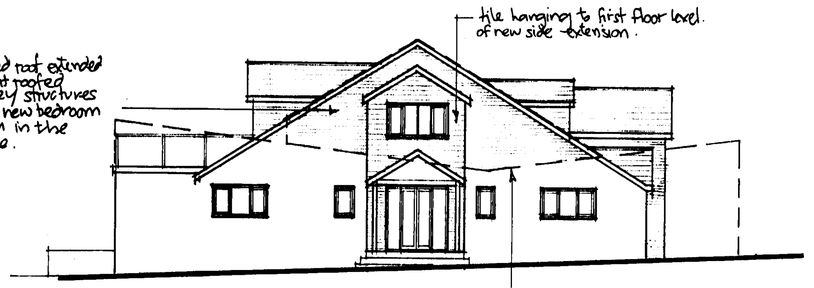

SIDE ELEVATION (facing Nichol Road)

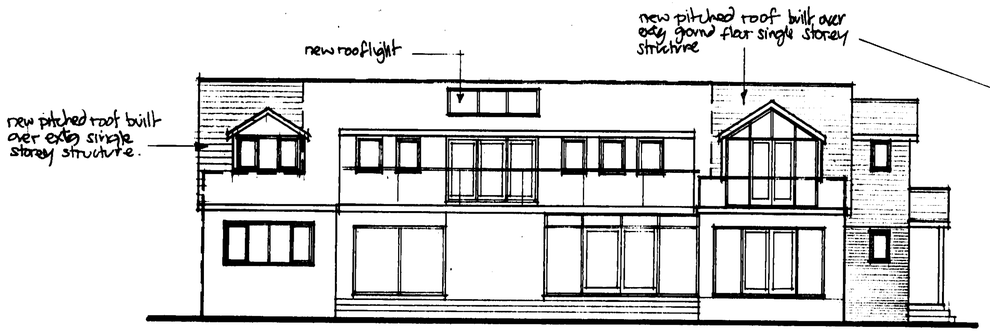

REAR ELEVATION

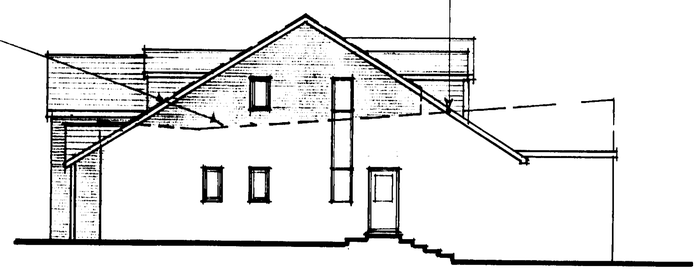

SIDE ELEVATION

Note: shading to areas of roof tiling brickwork & tile hanging has been indicated on the new elements of structure only to clarify the extent of the works.

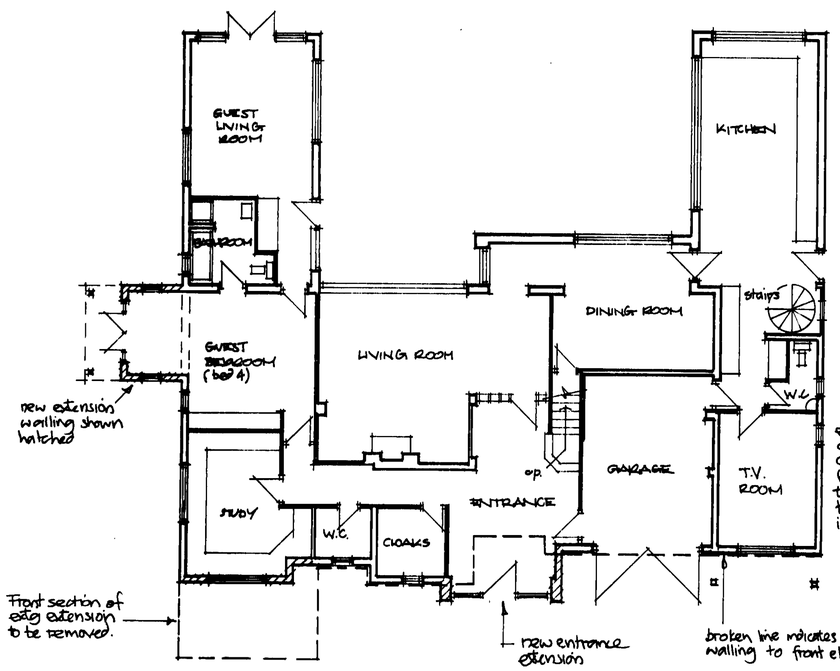

GROUND FLOOR PLAN AS PROPOSED

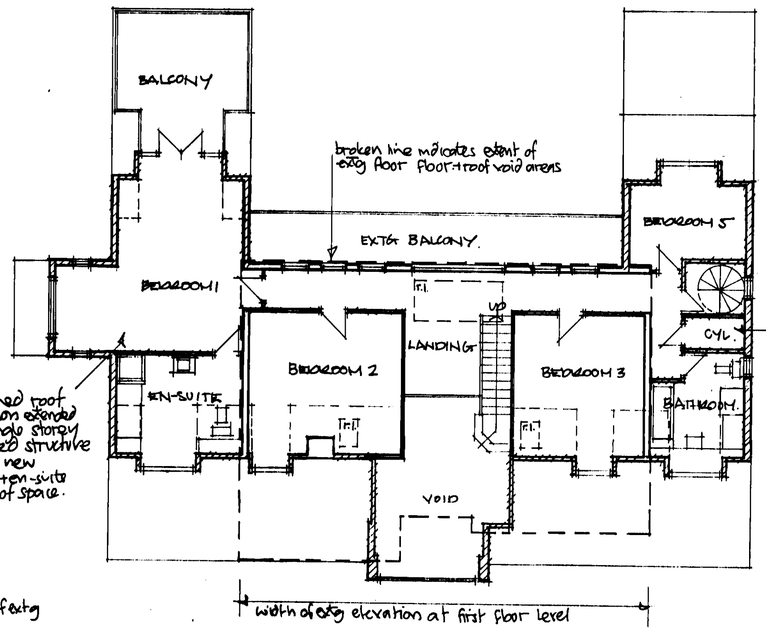

FIRST FLOOR PLAN AS PROPOSED.

EASTLEIGH BOROUGH COUNCIL
DEVELOPMENT CONTROL SERVICE
APP No: F/11/68498
Date: 19 JAN 2011
Decision:

DJE Project Services
Architectural Services • Project Management
3 Lake Drive Winchester Hants SO22 4PB
tel 01962 860018 fax 01962 861032 email plan@djeprojects.co.uk

NEW PITCHED ROOFS OVER EXISTING SINGLE STOREY STRUCTURES CREATING BEDROOMS AND BATHROOMS IN RESULTING ROOF SPACES. NEW SIDE EXTENSION, FRONT ENTRANCE EXTENSION AND DORMER WINDOWS TO 79 HOCOMBE ROAD, HILTINGBURY, CHANDLERS FORD.

PLANS AND ELEVATIONS AS PROPOSED

date: Dec 2010 **scale: 1:100 at A1** **drawing no: 398/11**