SCALE 1:50

0m 1 2 3 4 5 10

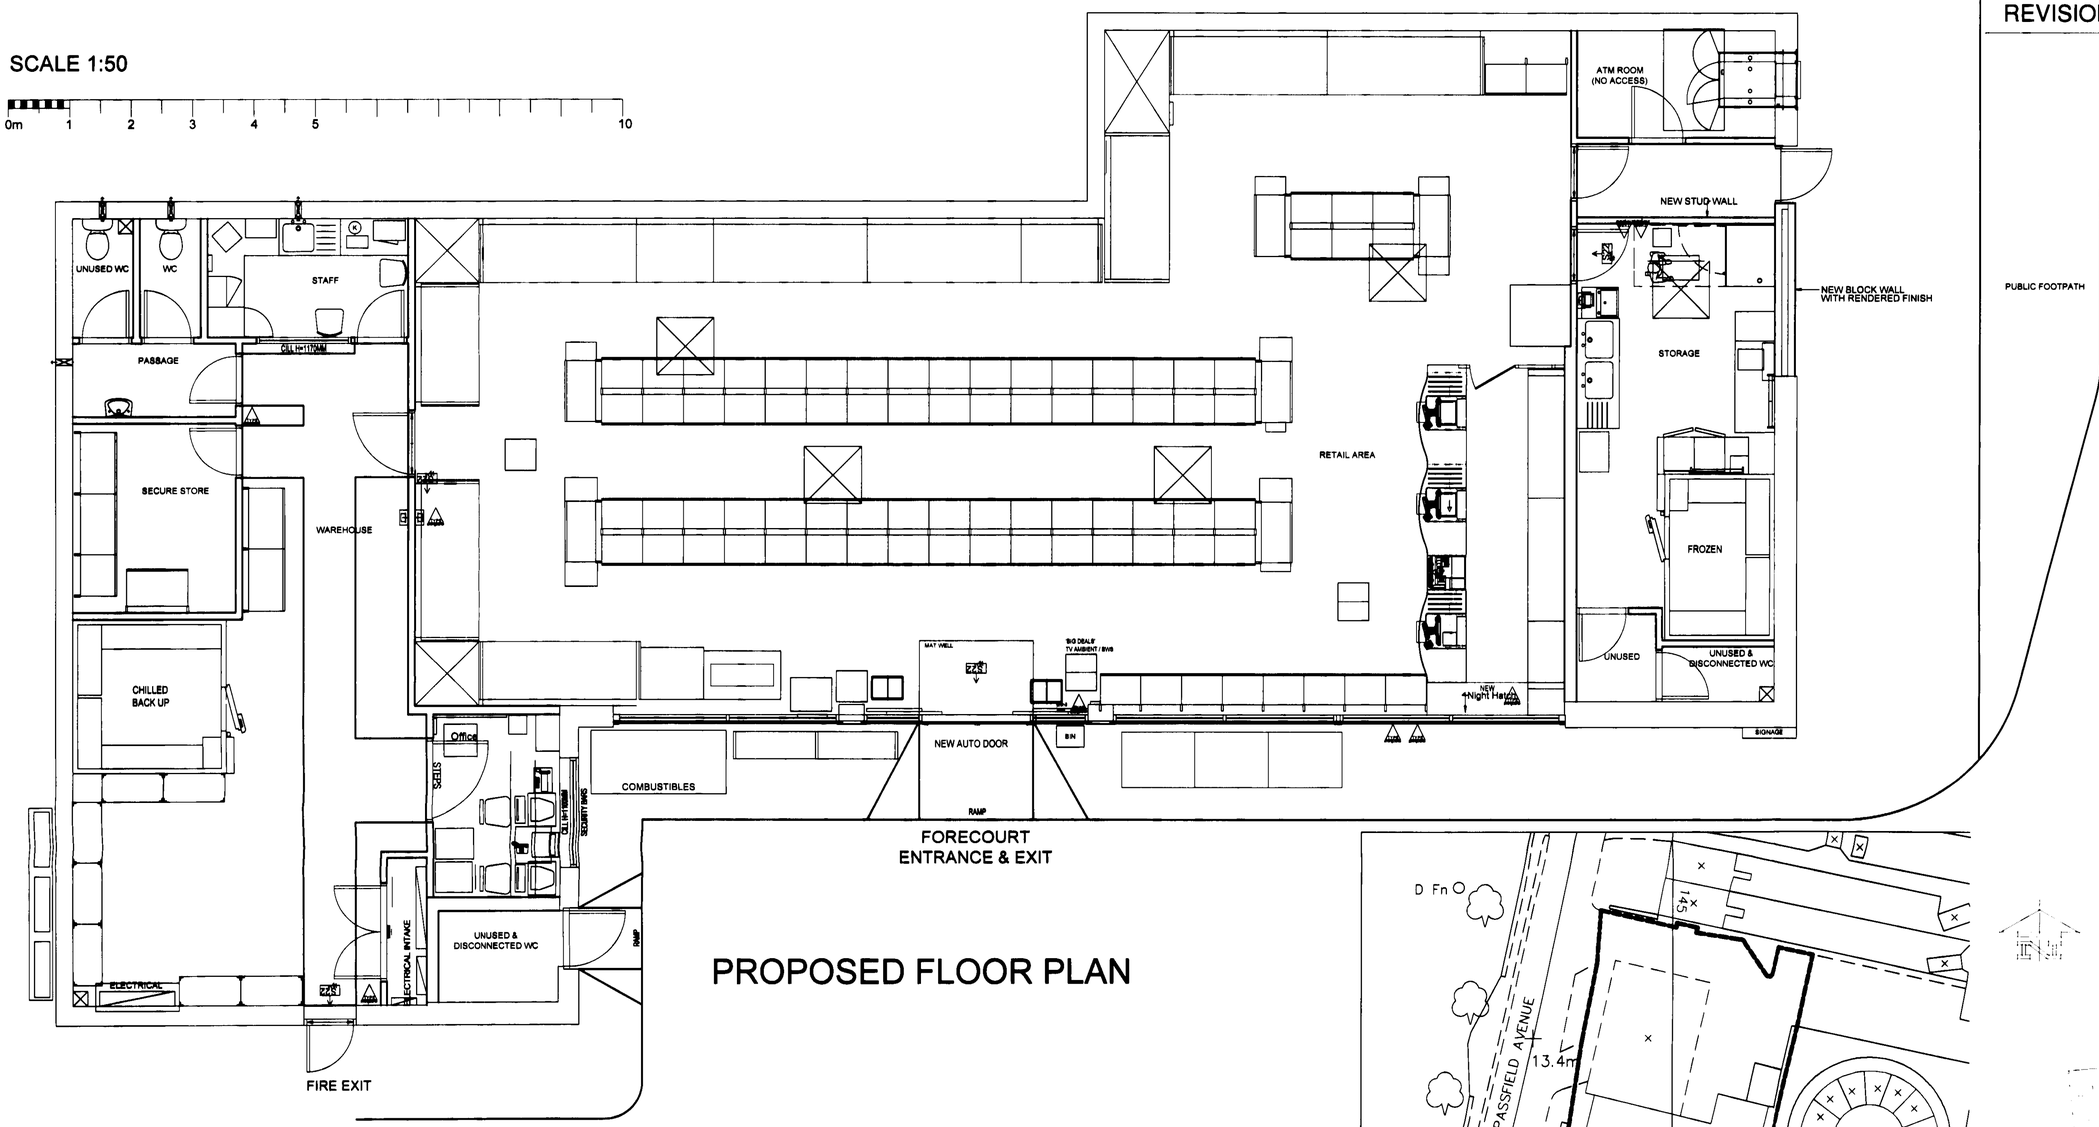

PROPOSED FLOOR PLAN

SCALE 1:100

0m 2 4 6 8 10

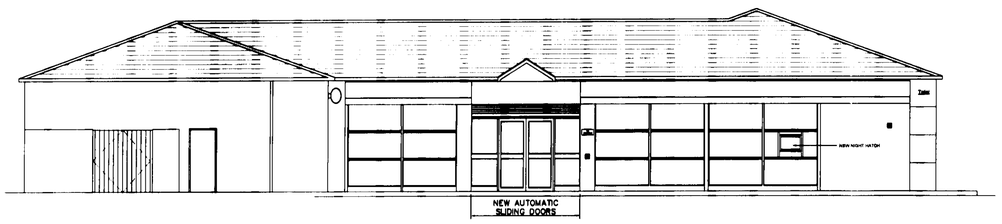

PROPOSED SHOPFRONT ELEVATION

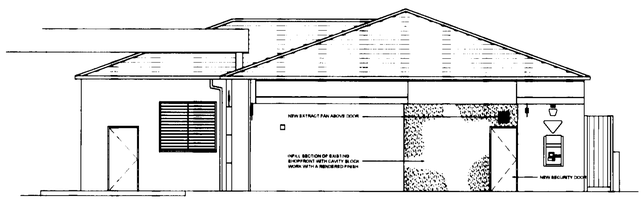

PROPOSED SIDE ELEVATION

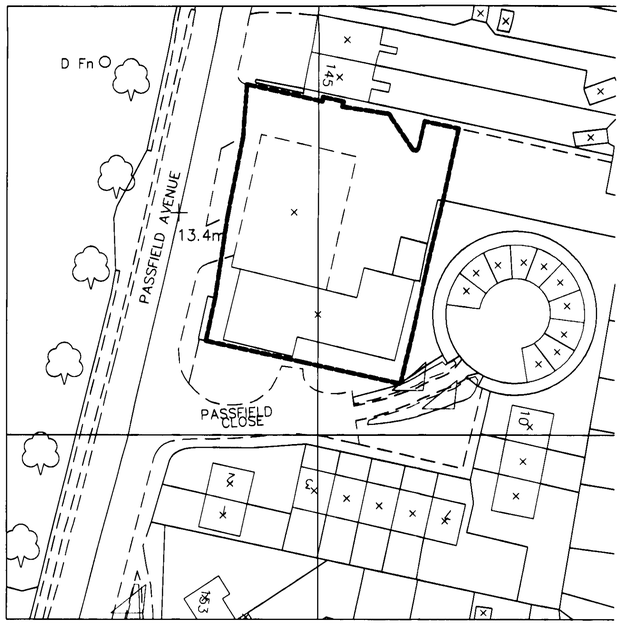

SCALE 1:500

0m 5 10 15 20 30 40 50

BLOCK PLAN 1:500

REVISION

F/10/68007
07 OCT 2019

© THE CONTENTS OF THIS DRAWING REMAIN THE SOLE PROPERTY OF WELLSFIELD ASSOCIATES AND MUST NOT BE COPIED OR REPRODUCED WITHOUT PRIOR PERMISSION.

FULL SURVEY NOT CARRIED OUT, DRAWING PRODUCED USING INFORMATION SUPPLIED BY THE CLIENT

Wellsfield Associates
80 High Street,
Hadleigh,
Essex.
SS7 2PB
Tel: 01702 551123
Fax: 01702 558530
mail@wellsfieldassociates.co.uk

project

CO-OP PETROL FILLING STATION
PASSFIELD AVENUE
EASTLEIGH
SO50 9NH

EXISTING DETAILS

date OCT 10 drawn CJJ

scale 1:100, 1:50 @ A1 drg no. 1763.02