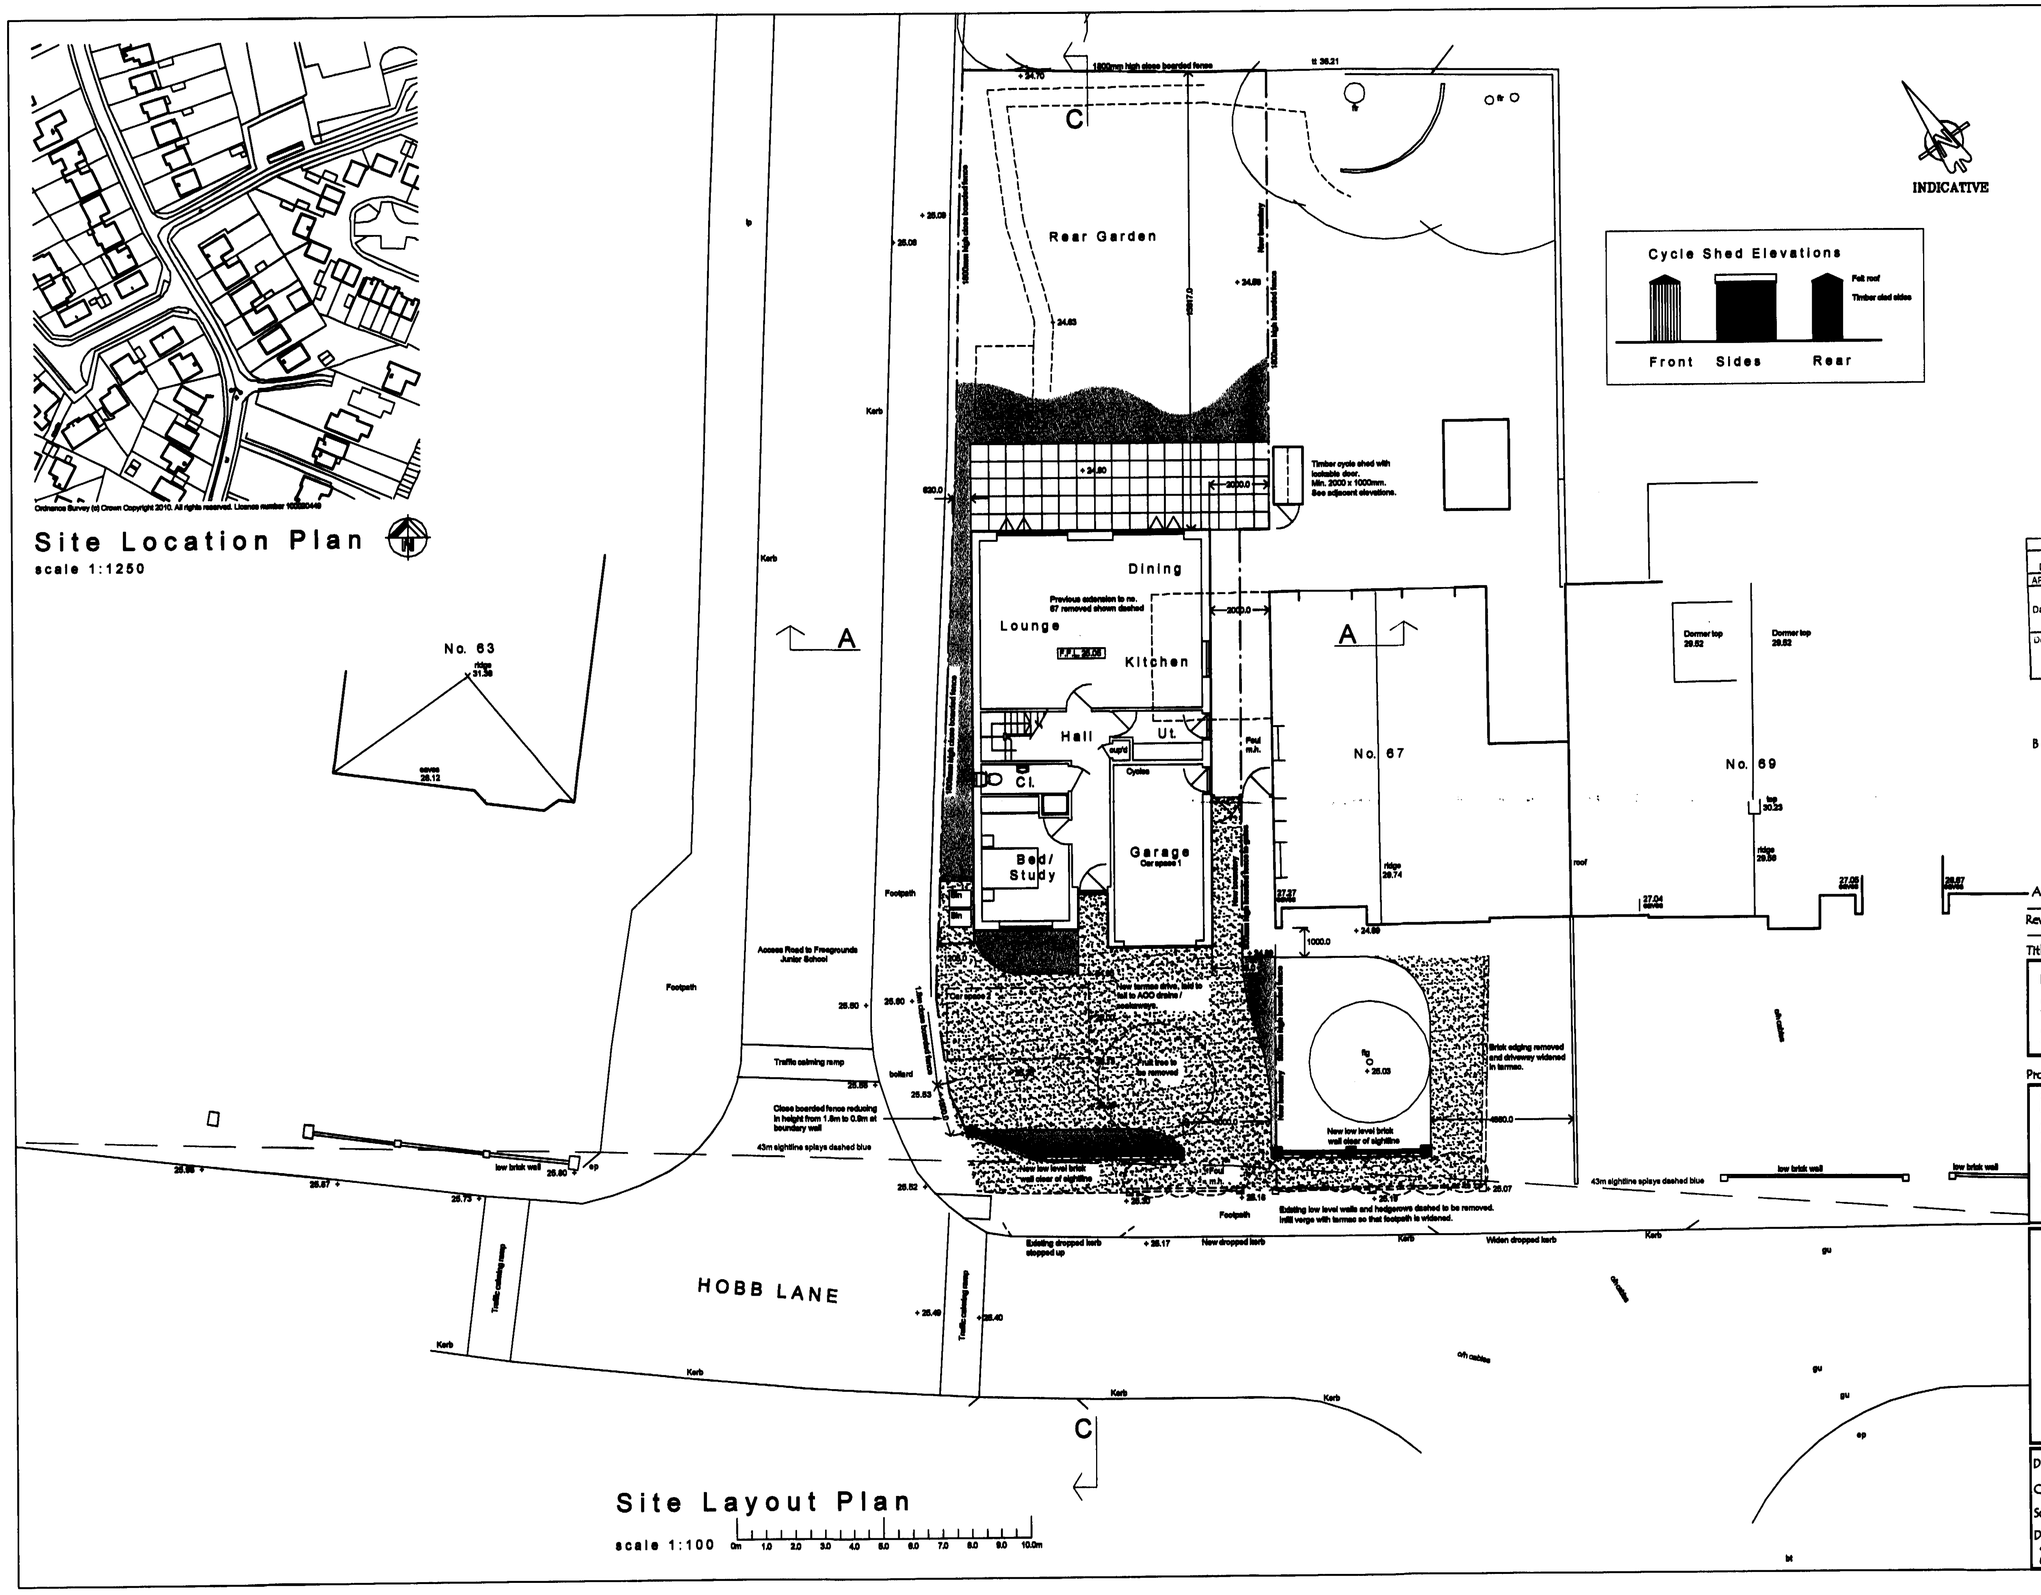

General Notes:

This drawing is the copyright of N & may not be copied in whole or in p permission.

It is the clients/developers responsil relevant approvals are in place and c to commencement of works, inclu
The Party Wall etc Act 1996
Local Authority Planning Consent
Highways (Road opening permit)
Local Water Authority
Building Regulations (Local Autho
Environment Agency

AMENDED PLAN
EASTLEIGH BOROUGH COUNCIL
DEVELOPMENT CONTROL SERVICE
APP No. F/10/67975
Date: 18 NOV 2010
Decision:

B 17-11-10 Amended following cor
Engineers:
One number cycle store dwelling (no 67);
Area of footpath betwe boundary and new front highway;
New front wall at corne increase footpath width.
A 8-9-10 Prepared for planning ap

Rev: Date: Description:

Title:

Proposed Dwellin
Site Layout Plan
Site Location Pla

Project:

Land At:
67 Hobb Lane
Hedge End
Southampton
SO30 0GQ

N & J architectur design studi
7 Hedley Gardens
Hedge End
Southampton
SO30 2WT
Tel: 01489 789522
www.nandjdesign.co.uk

Drawn: N. Keatley Date: 07
Checked: Date:
Scale: 1:1250 1:100 Revision:
Drawing no:
2009.11.01/01