REVISION

SCALE 1:50

0m 1 2 3 4 5 10

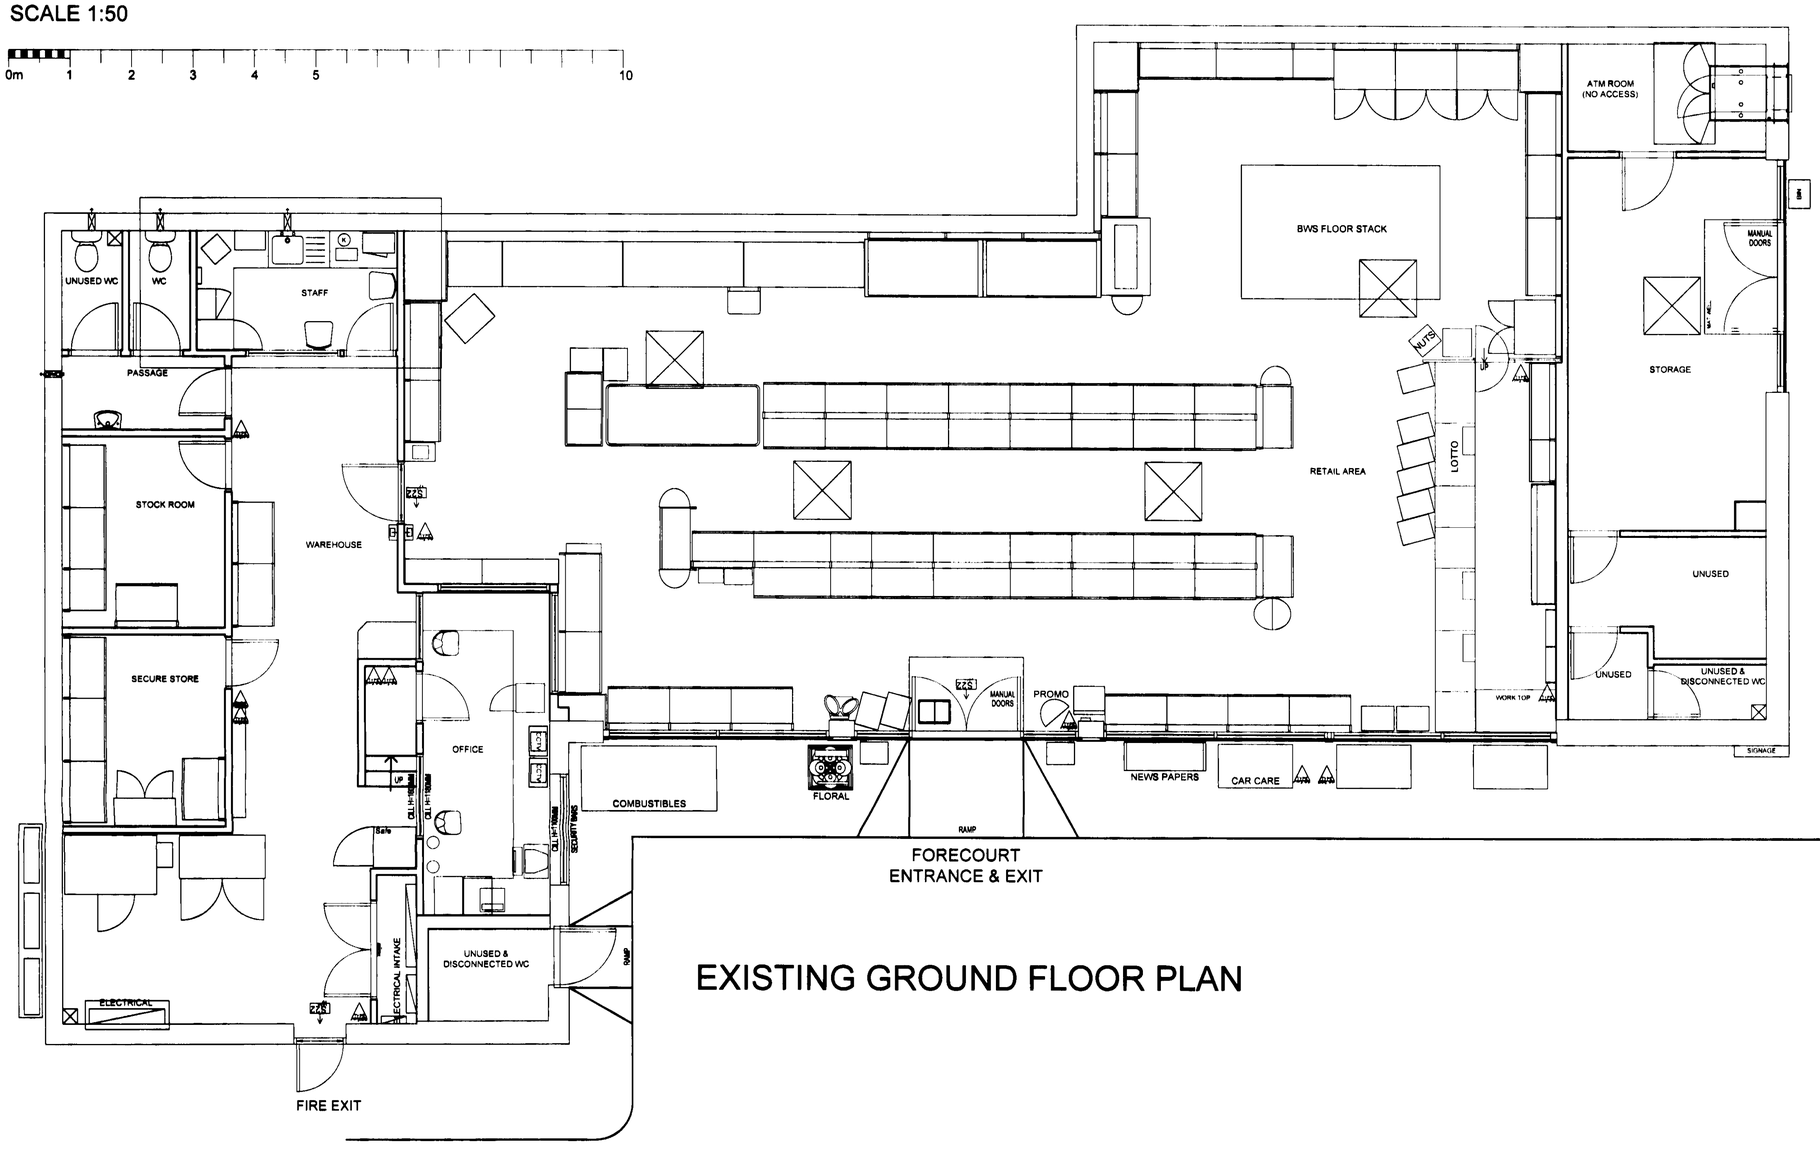

EXISTING GROUND FLOOR PLAN

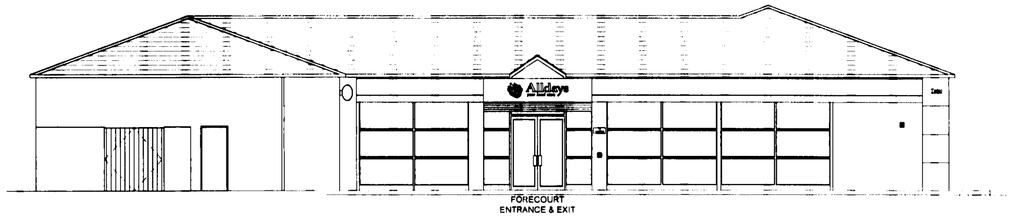

EXISTING SHOPFRONT ELEVATION

SCALE 1:100

0m 2 4 6 8 10

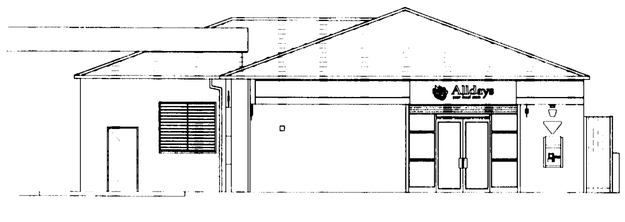

EXISTING SIDE ELEVATION

SCALE 1:1250

0m 10 15 20 30 40 50 100



LOCATION PLAN 1:1250

F/10/68007

DATE 07 OCT 2010

© THE CONTENTS OF THIS DRAWING REMAIN THE SOLE PROPERTY OF WELLSFIELD ASSOCIATES AND MUST NOT BE COPIED OR REPRODUCED WITHOUT PRIOR PERMISSION

FULL SURVEY NOT CARRIED OUT, DRAWING PRODUCED USING INFORMATION SUPPLIED BY THE CLIENT

Wellsfield Associates
80 High Street,
Hadleigh,
Essex,
SS7 2PB
Tel: 01702 551123
Fax: 01702 558530
mail@wellsfieldassociates.co.uk

project

CO-OP PETROL FILLING STATION
PASSFIELD AVENUE
EASTLEIGH
SO50 9NH

EXISTING DETAILS

date OCT 10 drawn CJJ

scale 1:100, 1:50 @ A1 drg no. 1763.01