

NORTH ELEVATION

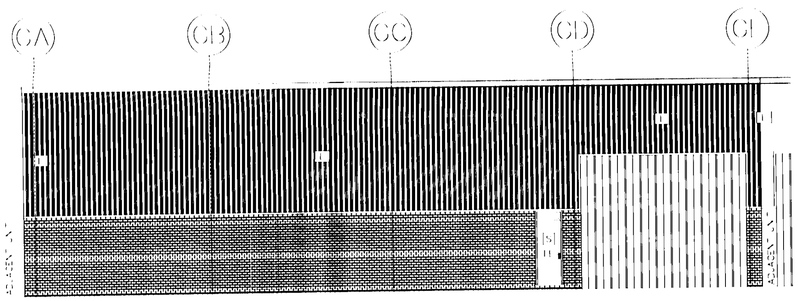

EXISTING SOUTH ELEVATION

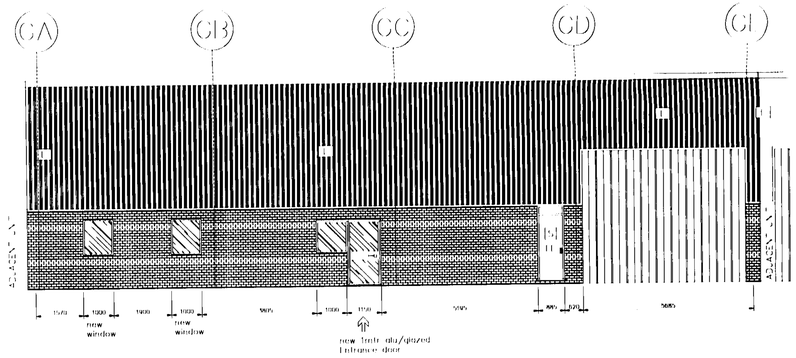

PROPOSED SOUTH ELEVATION



EASTLEIGH BOROUGH COUNCIL
DEVELOPMENT CONTROL SERVICE

PLAN No F/10/69441.

Date Rec'd - 1 JUL 2010

Decision

Do NOT Scale from this Drawing.
All measurements to be checked on Site.

Showroom Gross Area

Showroom Nett Area

Sublet Area

Warehouse Area

Grand Total Area

REVISIONS

Rev	Date	Notes	By
	29Apr10	DRAWING CREATED	

HOWDENS
JOINERY CO.

Howden Joinery Properties Ltd
The Pavilion
Croxley Business Park
Blackmoor Lane, Watford
Hertfordshire. WD18 8GA
Telephone: 01923 698800
Facsimile: 01923 698832

Location

HJ Hedge End
Unit 7
Waterloo Industrial Estate
Hedge End
Southampton SO30 2QT

Drawing

ELEVATIONS

Project & Drawing Number: DD19

Revision: -

Date: 29APR10

Scale: 1:100@A1

Drawn By: DHM