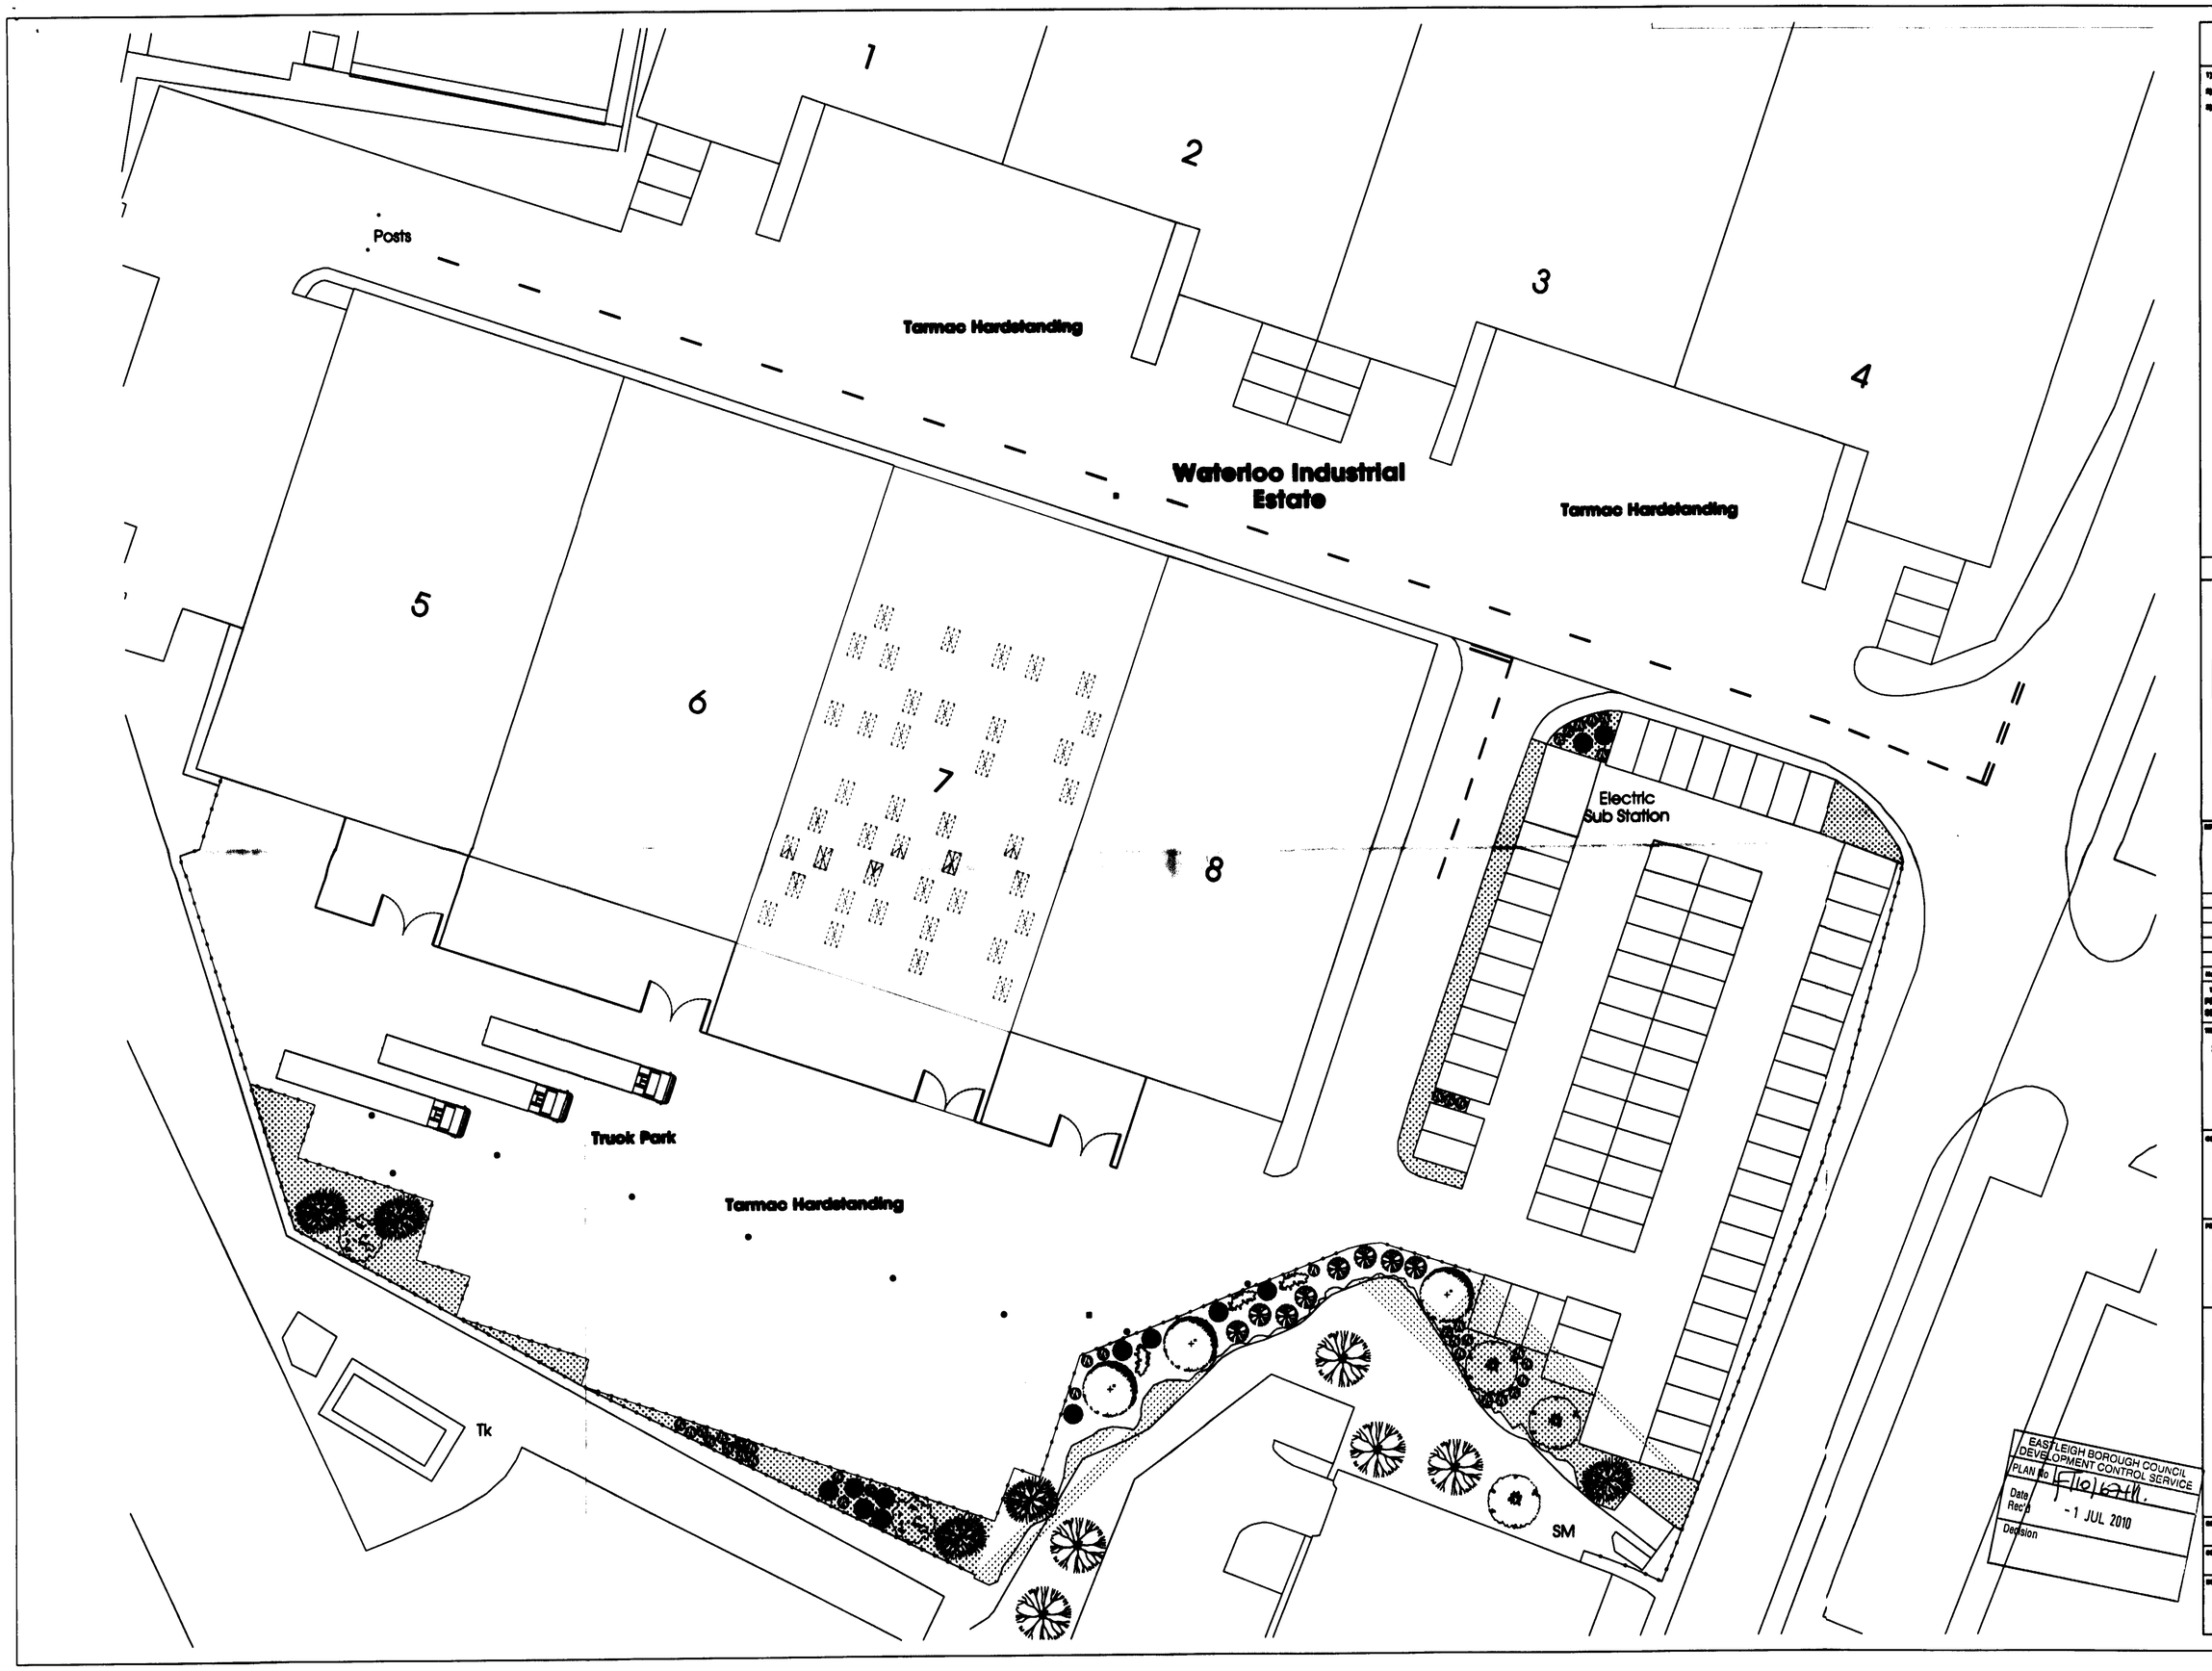

EASTLEIGH BOROUGH COUNCIL
DEVELOPMENT CONTROL SERVICE
PLAN No F/10/67/11.
Date Rec'd -1 JUL 2010
Decision

NOTES

1) ALL DIMENSIONS TO BE CHECKED ON SITE AND THEY SHALL NOT BE SCALED.
2) [illegible]
3) ALL DIMENSIONS ARE IN MILLIMETRES ONLY.

N

KEY

BUSHES & VEGETATION

DITCH/ BOGGY GROUND

GRASSED AREA

BOUNDARY FENCING

BRAINS

MAN HOLES (INSPECTION COVERS)

No.	Date	Amendments	Initial

THIS DRAWING IS FOR THE FOLLOWING PURPOSE ONLY:
PRELIMINARY ☐ TENDER ☐ CONSTRUCTION ☐
SKETCH ☐ MEASURED SURVEY ☐ CONTRACT ☐

TITLE
Site Location Plan

CLIENT
Howdens Joinery Limited

PROJECT NAME
Unit 7
Waterloo Industrial Estate
Hedge End, Southampton
SO30 2QT

malcolm hollis
5 Brooks Court
Kirtling Street
London SW8 5BP
T 020 7622 9555
F 020 7627 9850
W malcolmhollis.com

DRAWN BY	DATE
EB	March 2010
SCALE	CHECKED
1:250 @ A1	PW
DRAWING NO.	REV. NO.
24449_01	-