
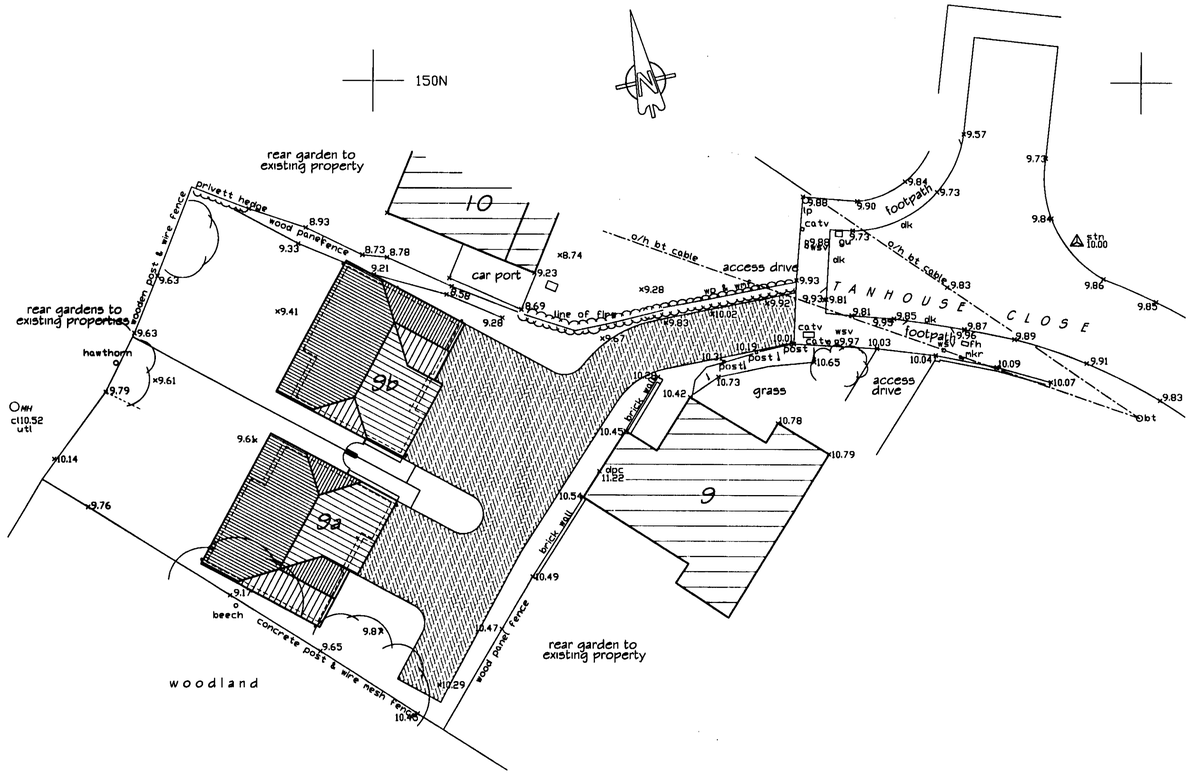


Site Plan:.... 1:200

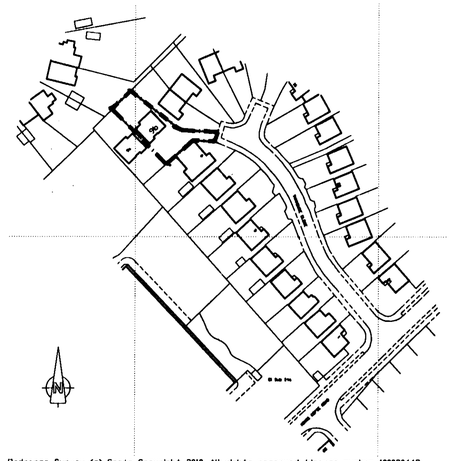


Location Plan:.... 1:1250

Drawing Notes

1) Do not scale from this drawing. If in doubt ASK.

2) Any discrepancies to be brought to the attention of the architect.

3) This drawing is the copyright of TAB Projects Ltd. and may not be copied, traced, reproduced or passed onto a third party without the express permission of TAB Projects Ltd in writing

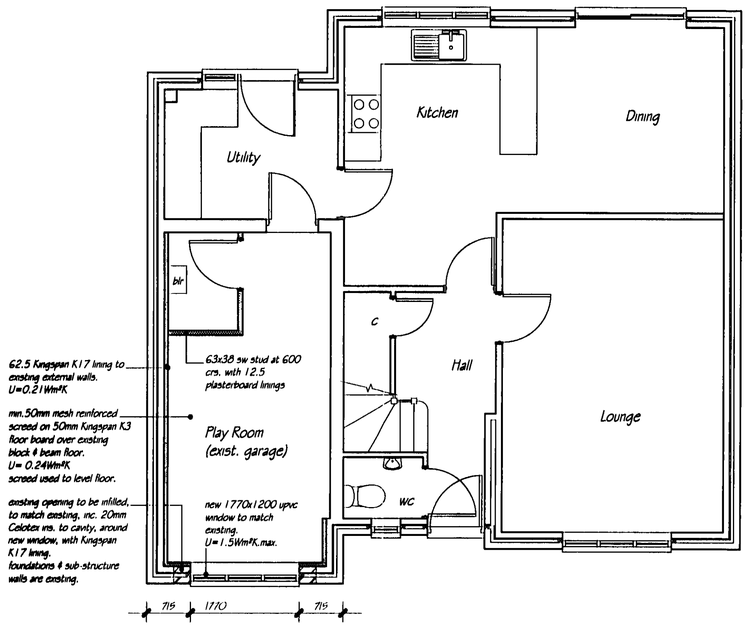

Ground Floor Plan:.... 1:50



Front Elevation:.... 1:100

EASTLEIGH BOROUGH COUNCIL
DEVELOPMENT CONTROL SERVICE
PLAN No. F/10/62652
Date Rec'd 23 JUL 2010
Decision

revisions date

TAB

PROJECTS LTD

Dreadnought, Hazel Road
Woolston, Southampton SO19 7GA
Tel. 023 80445908 Fax 023 80685704

project

Garage Conversion
9b Tanhouse Close
Hedge End, Southampton.

sheet content

Plans, Sections & Elevations.
Site Plan & Location Plan.

scale: As Shown@A1 | date: July 10

drawing no: P:TC-01 | revision: