PDF Created with deskPDF PDF Writer - Trial :: http://www.docudesk.com

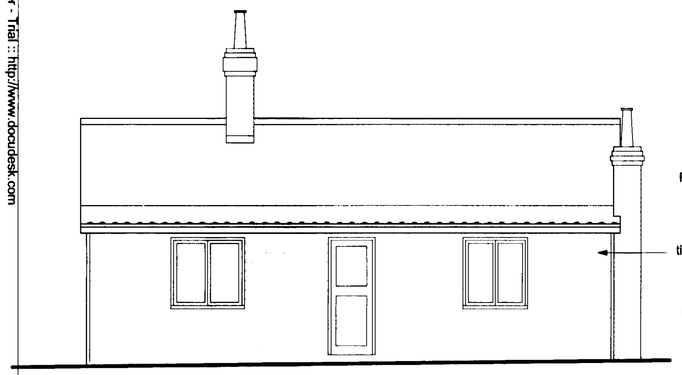

North East Elevation 1:50

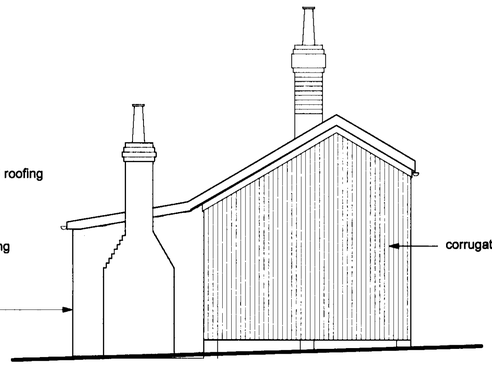

North West Elevation 1:50

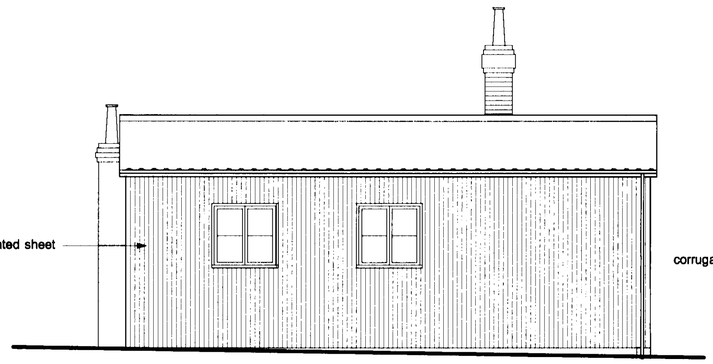

South West Elevation 1:50

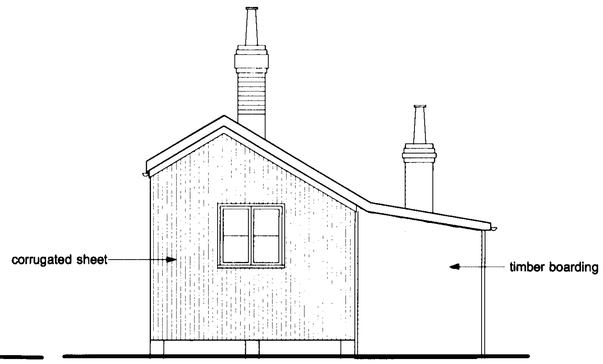

South East Elevation 1:50

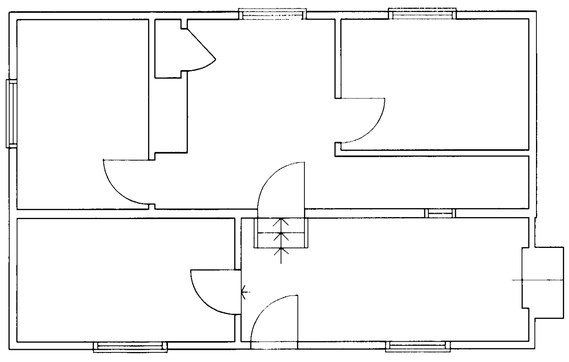

Plan 1:50

DEVELOPMENT CONTROL
Date
23 DEC 2010

Nigel Bruton
Architectural Services

34 Dennett House
Winnall Manor Road
Winchester
Hampshire SO23 0LZ

Tel: 07506699806 E-Mail: nigel114@hotmail.co.uk

Project:
The Bungalow,
Woodhouse Lane , Botley

Drawing:
Survey of existing Dwelling

Scale: 1:50

Date: December 2010

Job No:
02/10

DWG No:
02

Rev: