NOT FOR CONSTRUCTION.
PLEASE REFER TO MALCOLM HOLLIS BUILDING REGS DRAWING.

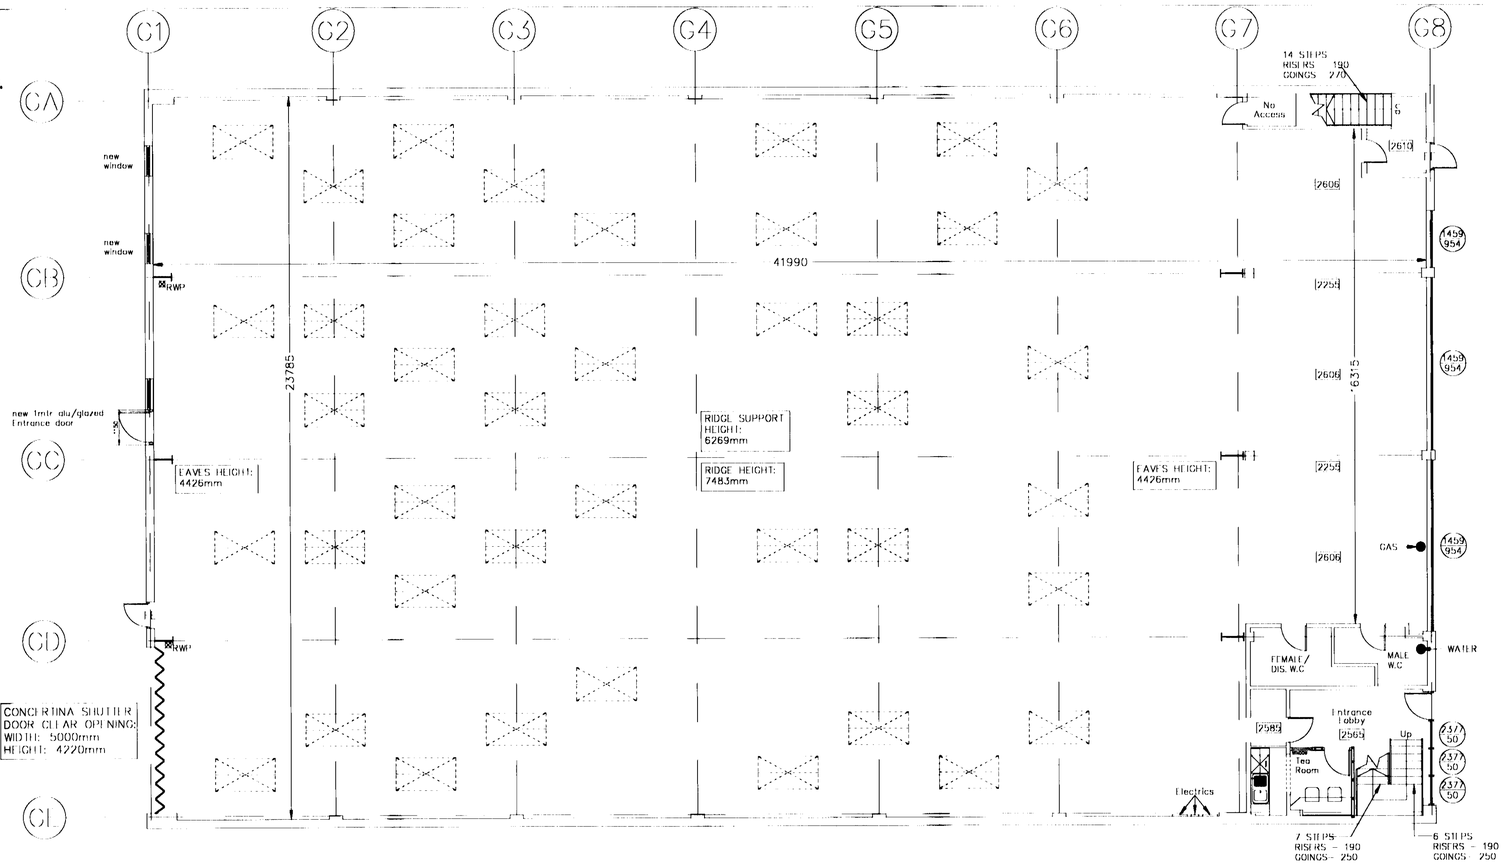

GROUND FLOOR

Existing Floor plan

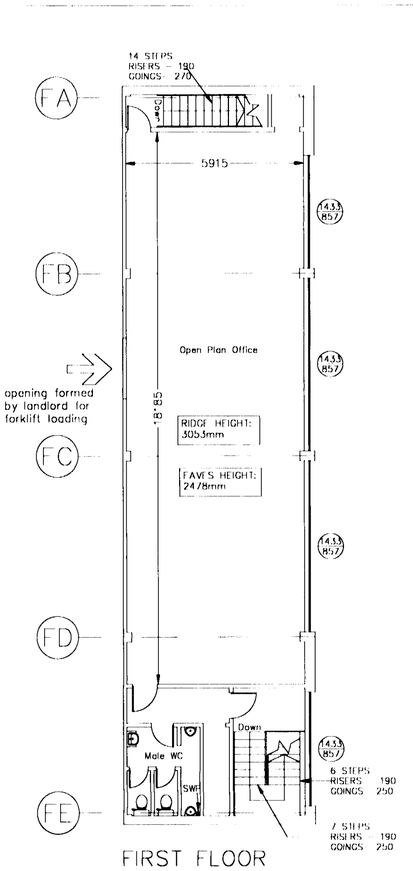

FIRST FLOOR

0 1 2 3 4 5 6 7 8 9 10

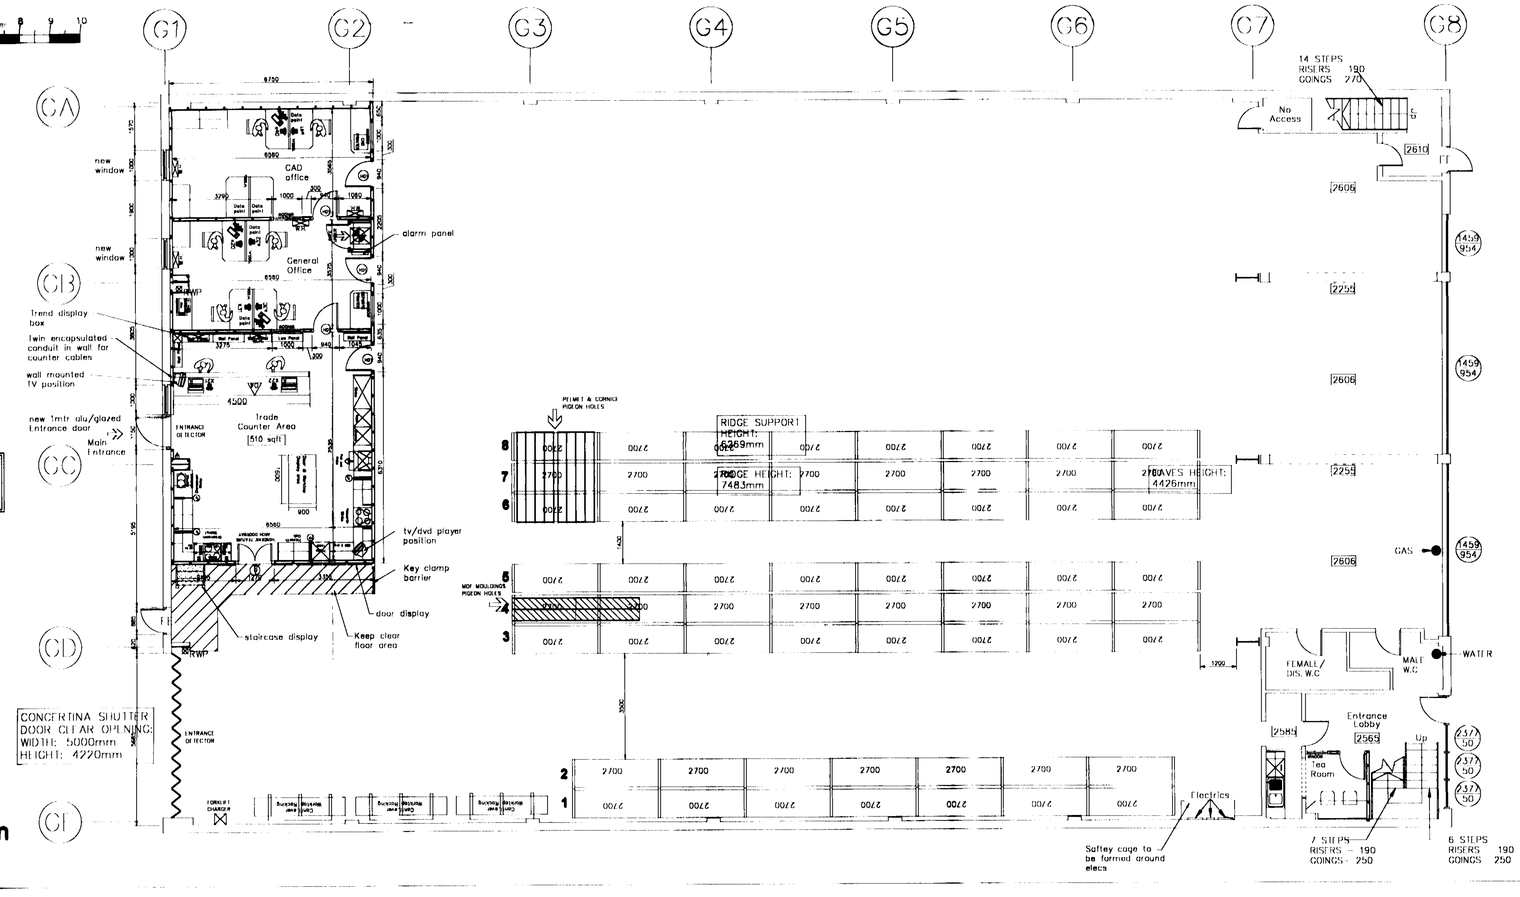

IT EQUIPMENT KEY	POSITION	TO BE INSTALLED EQUIPMENT
A	MANAGERS AREA	1 NO. MANAGER PC 1 NO. TELEPHONE
A	GENERAL OFFICE	1 NO. PC 1 NO. TELEPHONES 1 NO. REPORTS PRINTER 1 NO. FAX (NOT SUPPLIED)
A	CAD OFFICE	1 NO. CAD PC 1 NO. CAD LASER PRINTER 2 NO. TELEPHONES
A	TRADE COUNTER	2 NO. COUNTER PC'S 2 NO. TELEPHONES 2 NO. CASH DRAWERS 2 NO. CHIP & PIN READERS 2 NO. DOT MATRIX PRINTER

HJ DOOR CODES	
838	838 fire door with V.P.
838	838 fire door plain
762	762 fire door plain
926	926 fire door plain
10 pane	10 pane doors

FLOORING CODES	
A	CARPET
H	VINYL

Principal contractor to provide calculations and lintel details for all new openings as required

GROUND FLOOR

Proposed Floor plan

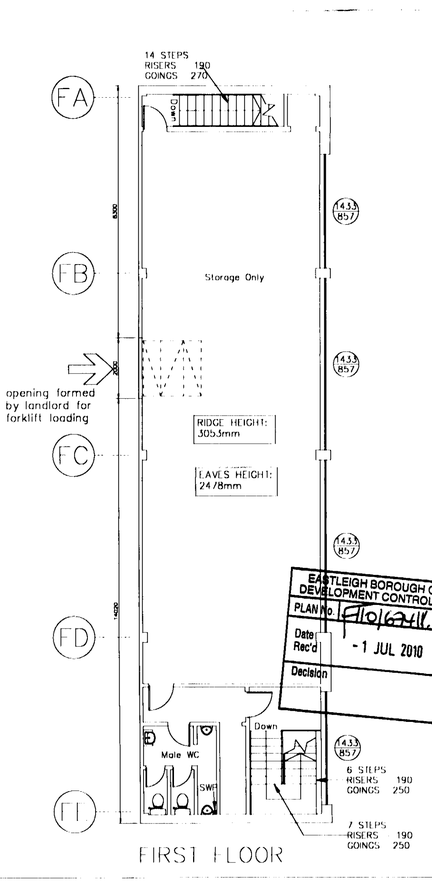

FIRST FLOOR

~~Do NOT Scale from this Drawing~~
All measurements to be checked on Site.

Showroom Gross Area
Showroom Nett Area
Sublet Area
Warehouse Area
Grand Total Area

REVISIONS

Rev	Date	Notes	By
	29Apr10	DRAWING CREATED	

EASTLEIGH BOROUGH COUNCIL DEVELOPMENT CONTROL SERVICE
PLAN No. F/0/2411
Date Rec'd - 1 JUL 2010
Location
Decision

HOWDENS JOINERY CO.

Howden Joinery Properties Ltd
The Pavilion
Croxley Business Park
Blackmoor Lane, Watford
Hertfordshire, WD18 8GA
Telephone: 01923 698800
Facsimile: 01923 698832

HJ Hedge End
Unit 7
Waterloo Industrial Estate
Hedge End
Southampton SO30 2QT

Drawing
FLOOR PLAN

Project & Drawing Number	Revision
DD19	-
Date: 29APR10	Scale: 1:100@A1
	Drawn By: DHM