

EXISTING FRONT ELEVATION



EXISTING REAR ELEVATION

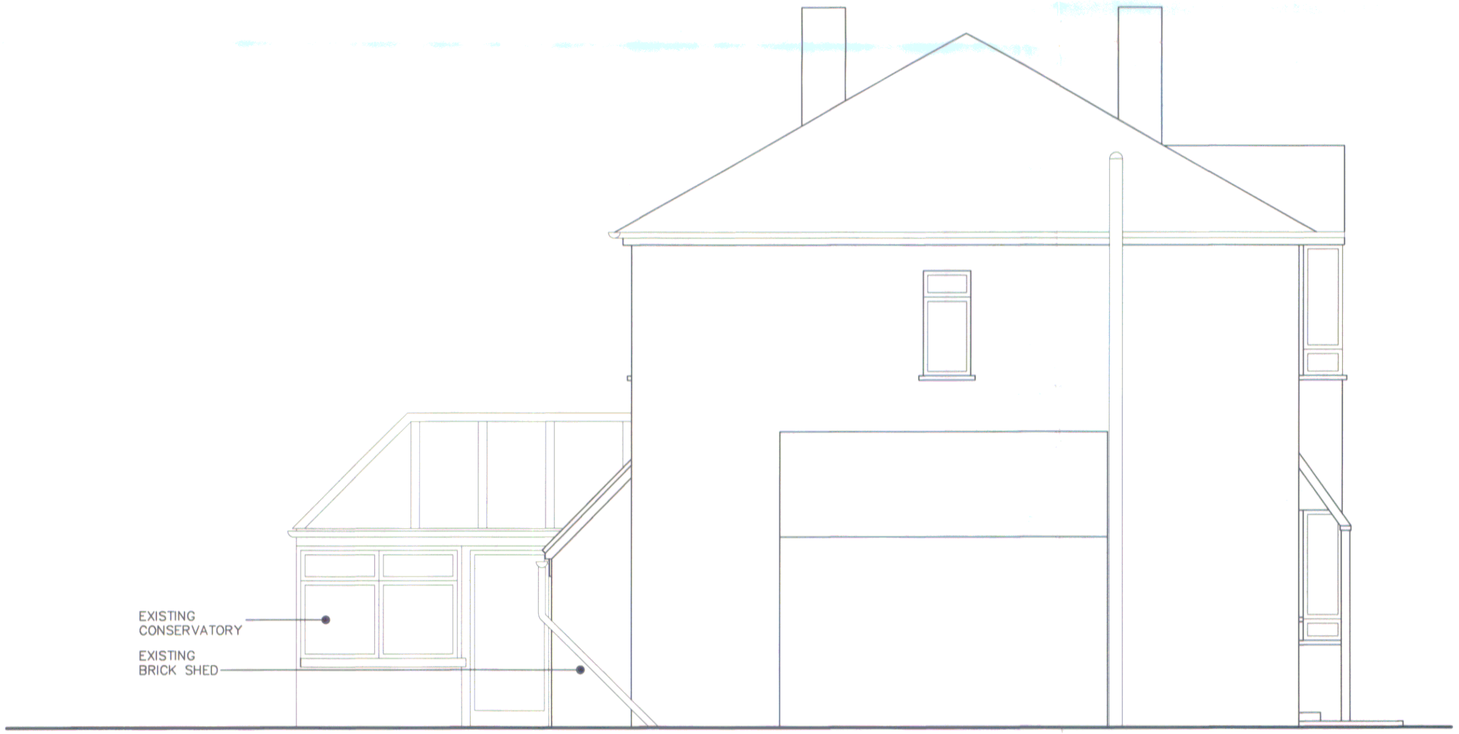

EXISTING SIDE ELEVATION

Wessex Property Services is a subsidiary of First Wessex an Industrial and Provident Society registration number 29389R. www.firstwessex.org

Notes

This drawing is the copyright of First Wessex.

Figured dimensions are to be taken in preference to scaled dimensions. Site dimensions are to be checked before commencement of work on site.

This drawing is to be read in conjunction with Schedule of Works and any consultants drawings.

All works to be carried out to comply with the current Building Regulations, including all amendments and relevant Codes of Practice.

All works to comply with the CDM Regulations 2007.

Rev	Description	Date	By
A	Side elevation added.	24.06.11	G.L.

Client
FIRST WESSEX

Project Description
175 LEIGH ROAD
EASTLEIGH

Drawing Title
EXISTING ELEVATIONS
DISABLED ADAPTION

Date drawn	Scale	
APRIL 2011	1:50	
Job no	Drawing no	Revision
F194	02	A
Drawn by	Checked by	
G.L.	T..E.	

First Wessex

Charlotte Yonge House
Tollgate
Eastleigh SO6 3YP
Tel: 023 8068 4300
Fax: 023 8061 0460

Peninsular House
Wharf Road
Portsmouth PO2 8HB
Tel: 08450 551122
Fax: 08450 590170

Gordon House
Gordon Road
Aldershot GU12 4LT
Tel: 01252 338800
Fax: 01252 350022

14 Fitzherbert Spur
Farlington
Portsmouth PO6 1TT
Tel: 023 9253 9070
Fax: 023 9253 9099

The Griffiths Centre
30-32 Parham Drive
Eastleigh SO50 4NU
Tel: 023 8161 3329
Fax: 023 8061 2842

274a High Street
Aldershot
GU12 4LT
Tel: 01252 338237
Fax: 01252 338068