

Existing Loft Plan

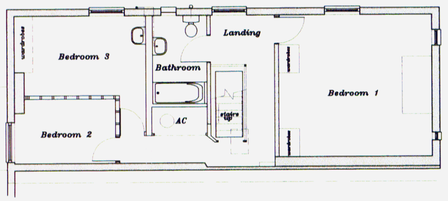

Existing First Floor Plan

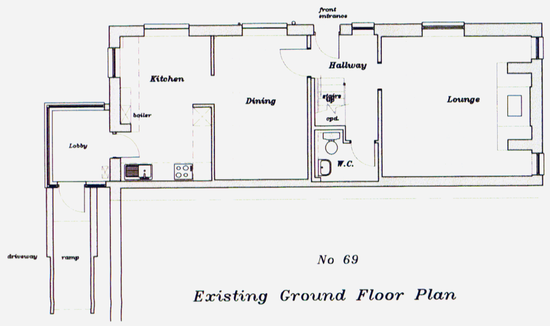

No 69

Existing Ground Floor Plan

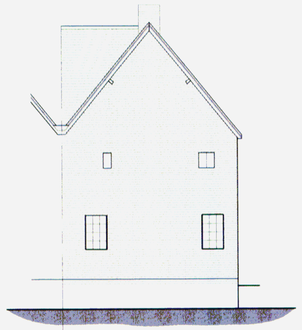

Existing Side Elevation

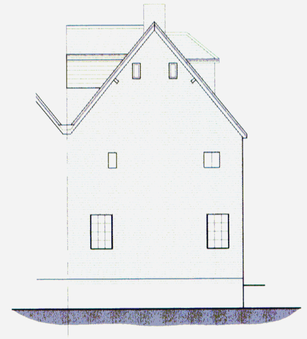

Proposed Side Elevation

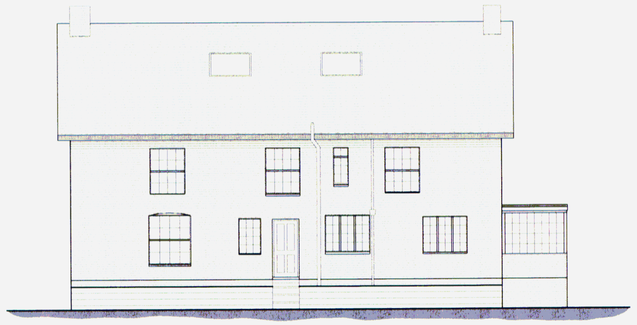

Existing Front Elevation



Proposed Front Elevation

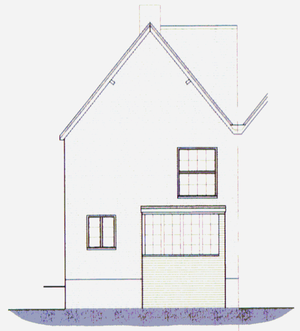

Existing Side Elevation

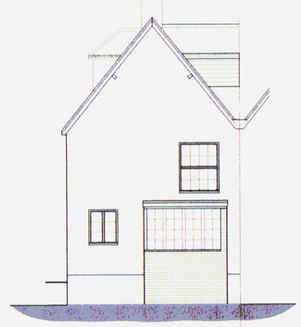

Proposed Side Elevation

Front

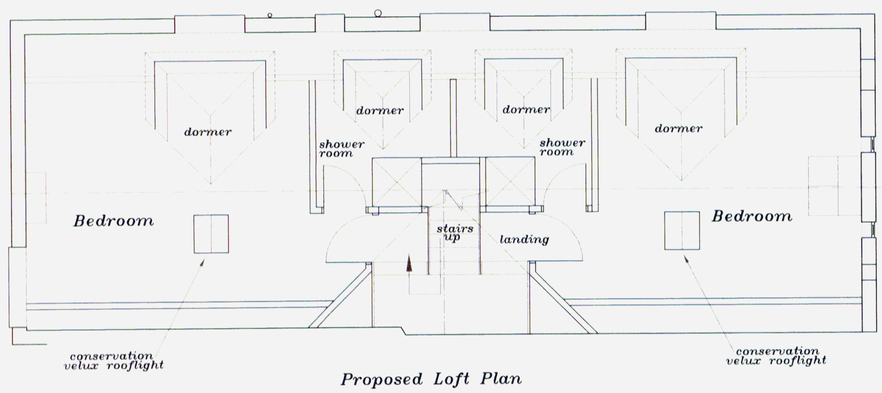

Proposed Loft Plan
scale 1:50

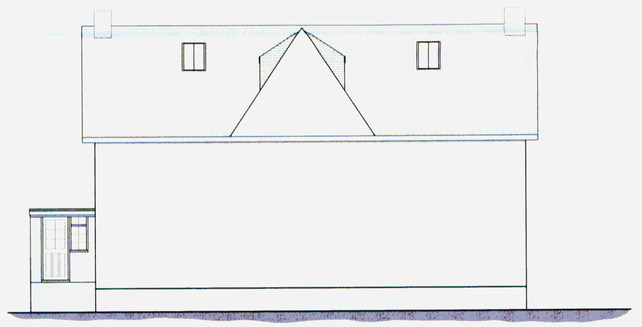

Proposed Rear Elevation (party wall)

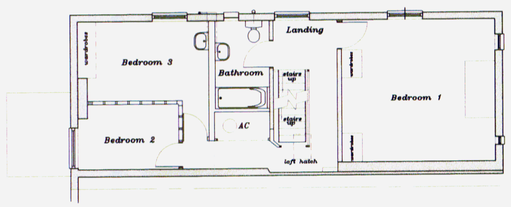

Proposed First Floor Plan

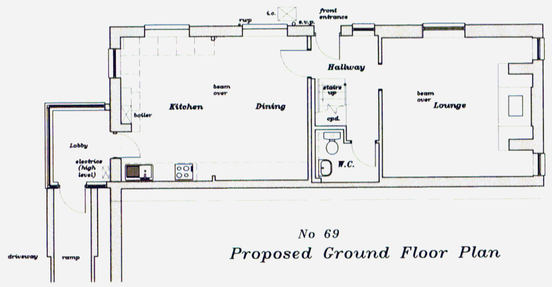

No 69

Proposed Ground Floor Plan

Proposed Loft Conversion

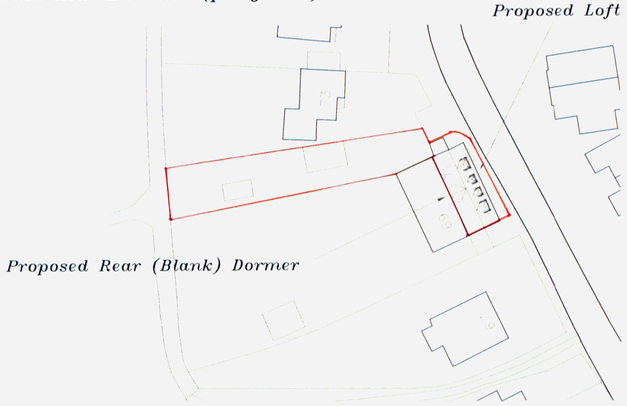

Proposed Rear (Blank) Dormer

Block Plan – Scale 1:500

This Property
No 71 Satchell Lane

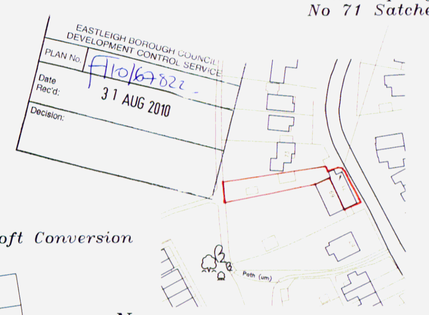

N

Site Plan – Scale 1:1250

Rev C 31.08.10 Drawing updated
Rev B 11.07.10 Conventional Dormers added
Rev A 11.06.09 Drawing updated

Proposed Loft Conversion to;
71 Satchell Lane
Hamble-Le-Rice
Southampton
Hampshire SO31 4HH
for Mr & Mrs W Best

Key Plans Limited
Architectural & Structural Planning Services
No 1 Flexford Close Chandlers Ford Eastleigh
Hampshire SO53 5RY Tel/Fax: 02380 263609

Scale 1:100 uno	March 2009	Drg No SK1C