Drawing Status			
Planning	✓	Tender	
For Construction		As Installed	

RevNo	Revision note	Date	Signature	Checked
-	-	-	-	-

Equipment Locations

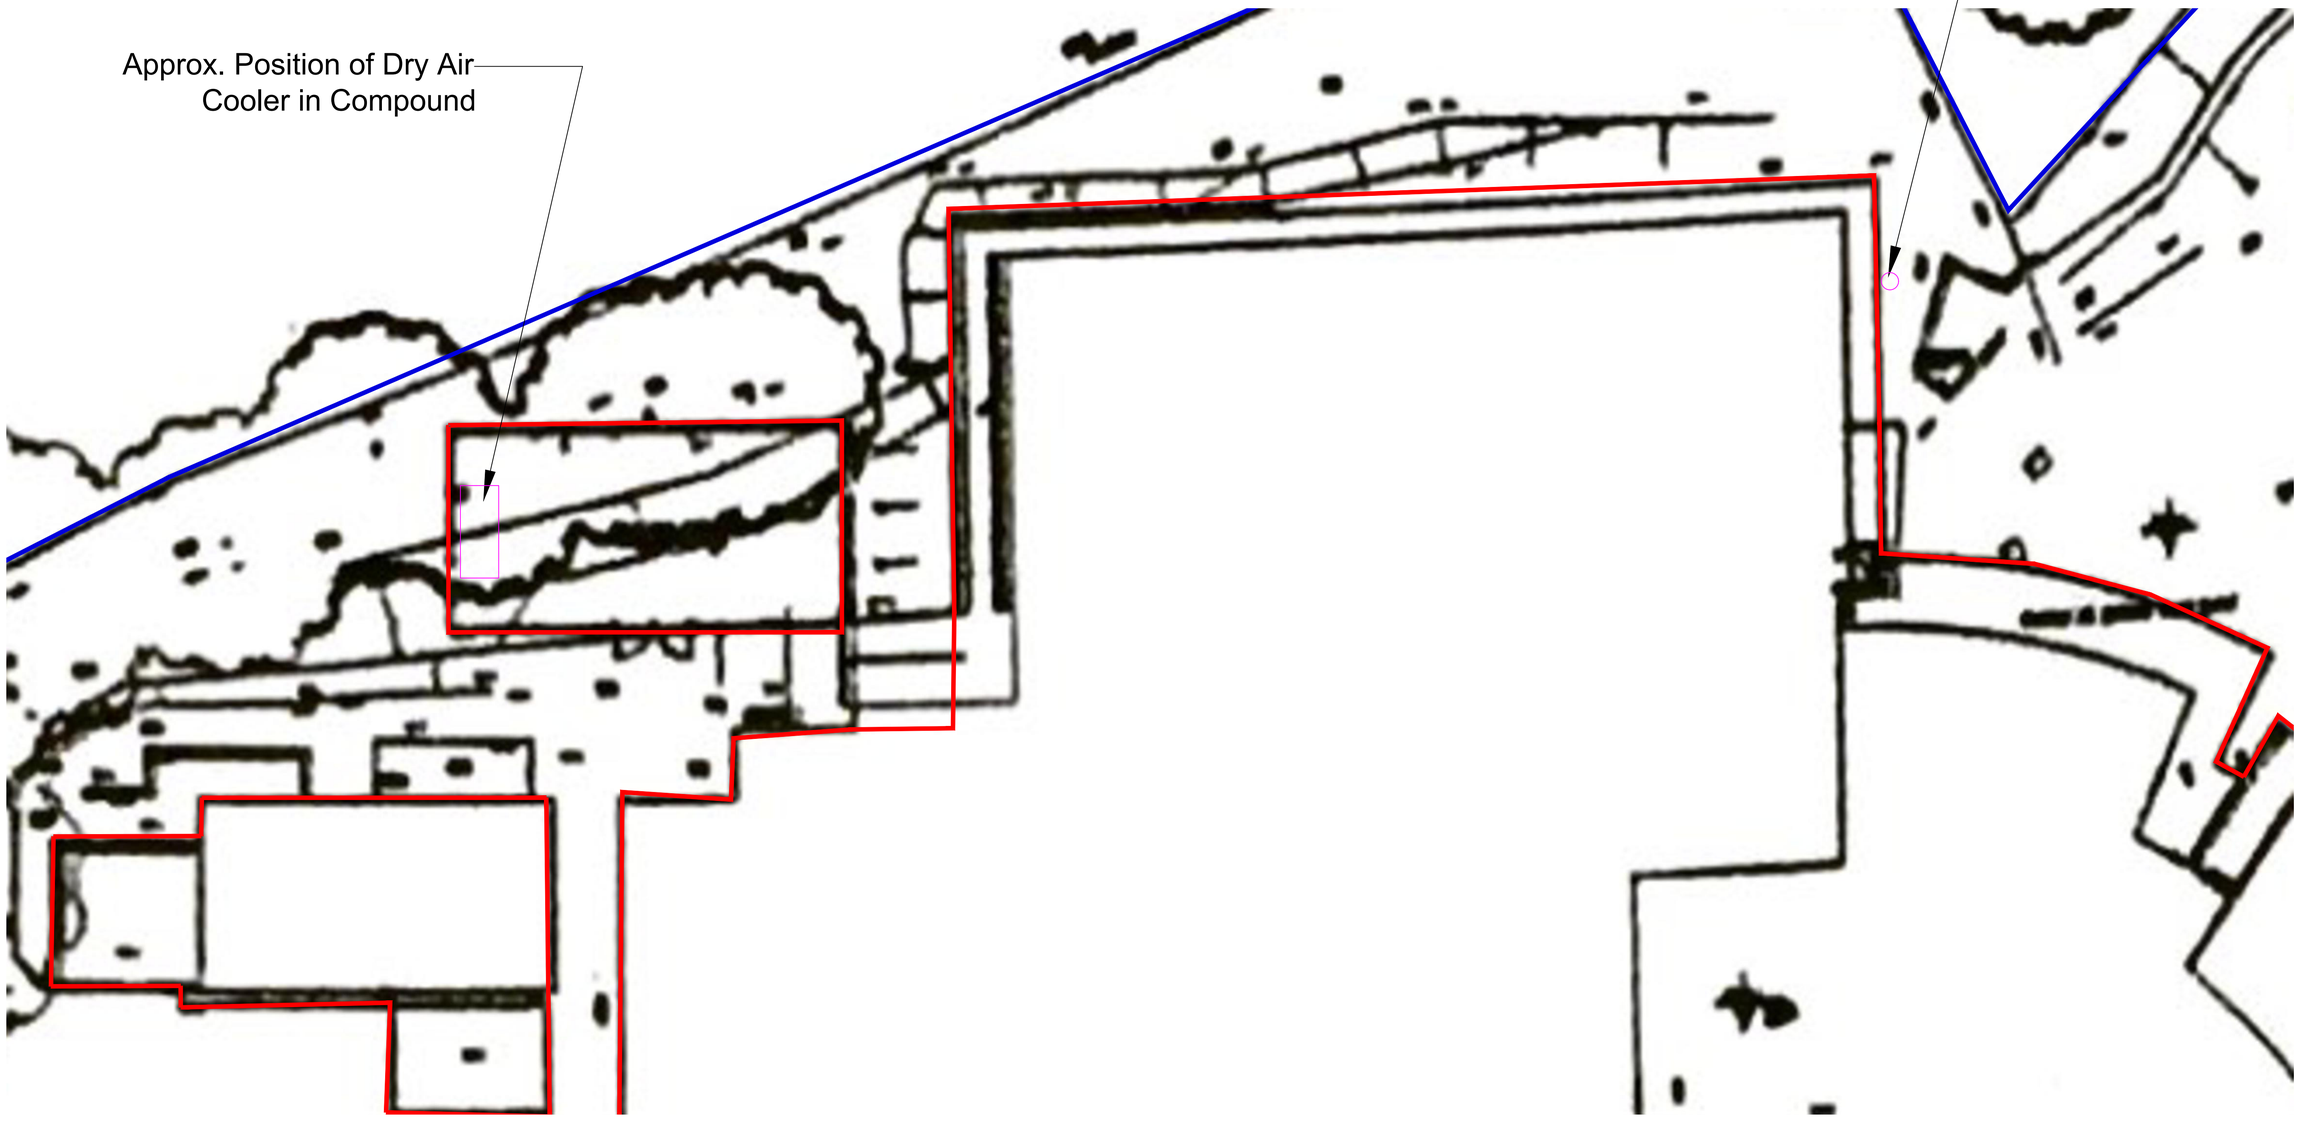

matrix think SMARTer™

This drawing is the property of **Matrix** Sustainable energy efficiency
It must not be copied without written consent and must be returned on request.
The information shown on it must be regarded as confidential and must not be disclosed to any third party
Do no scale the drawing
All contractors must visit site and be responsible for taking and checking all dimensions relevant to any work undertaken

Balmoral House
Unit 5 Little 66
Roach Road
Hollinsbrook Park
Bury
BL9 8RN

Itemref	Quantity	Title/Name, designation, material, dimension etc		Article No./Reference	
Designed by C.BASSFORD	Designed by G.ELLIOT	Approved by M.COULT	Filename 252613-WE	Date 16/06/2017	Scale 1/75@A1

Nuffield Wessex

Equipment Layout

230-252613-WE-740 | Edition - | Sheet 1/1