BLOCK PLAN SCALE 1:500@a4 68 STOKE COMMON ROAD, EASTEIGH, SO50 6DU

NOTE DISTANCES TO BOUNDARY

A = 1.2M
B = 3.3M
C = 40M.

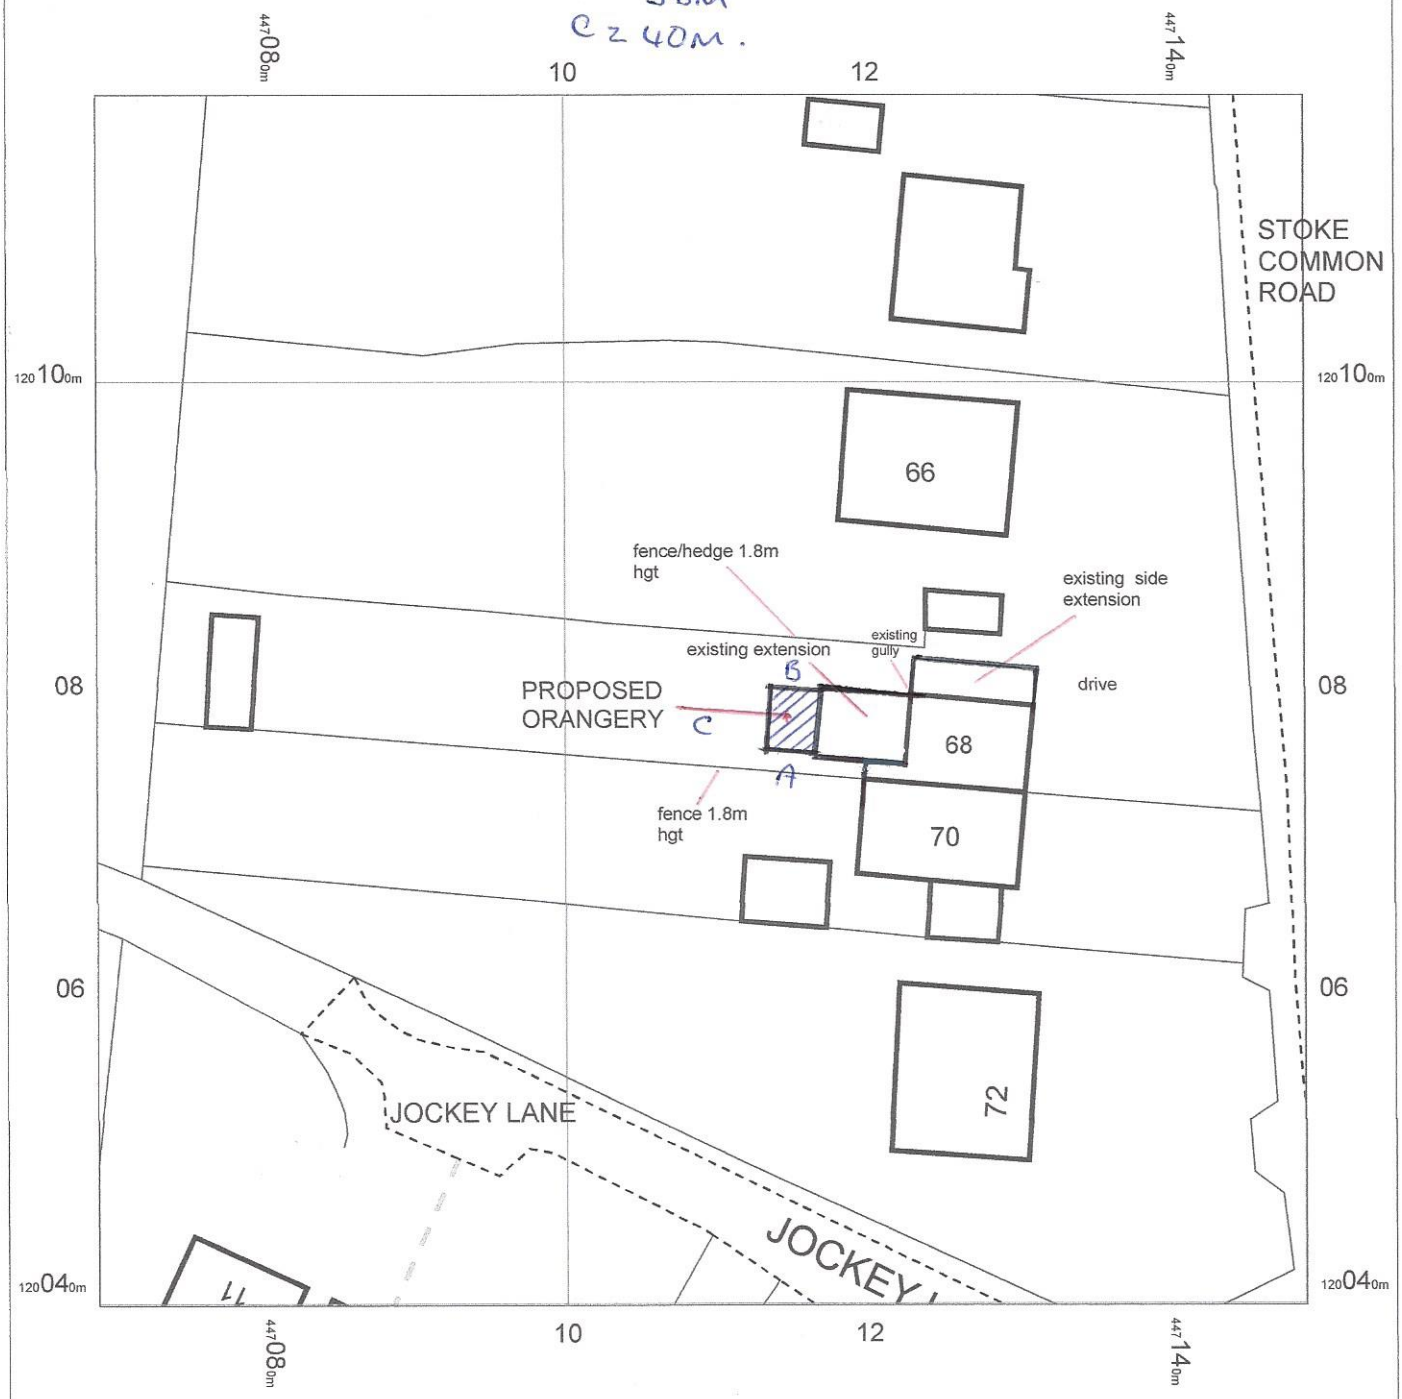

notes
access via drive ie skips etc
drainage to existing gully
fence/hedge hgt to remain same
no trees are affected in this development

PROPOSED ORANGERY
width 4.5m, projection 3m, hgt to eaves 2.65m, hgt to ridge 3.7m, brickwork to match property, frames white upvc, rafters grey upvc glazing clear, roof material glass

0 2 4 6 8 10 12 14 16 18 20
m

N

OS MasterMap 1250/2500/10000 scale
07 March 2017, ID: CM-00605443
www.centremapslive.co.uk

1:500 scale print at A4, Centre: 447109 E, 120079 N

©Crown Copyright and database rights 2016 OS 100019980

CENTRE MAPS LIVE.
FOR A BETTER POINT OF VIEW