EXISTING ELEVATIONS

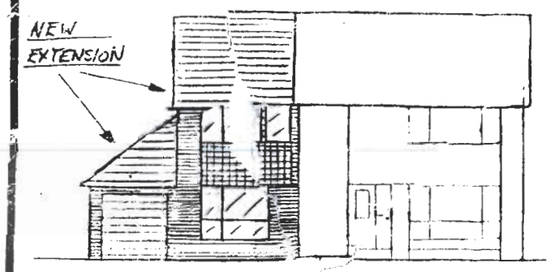

PROPOSED FRONT ELEVATION 1:200

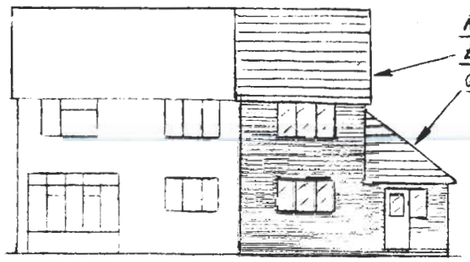

PROPOSED REAR ELEVATION
1:200

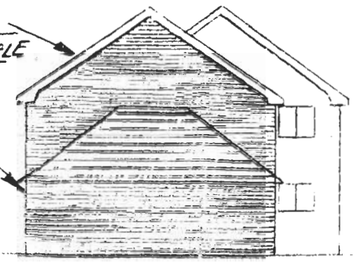

PROPOSED LEFT ELEVATION

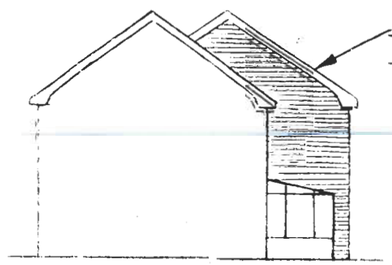

PROPOSED RIGHT ELEVATION

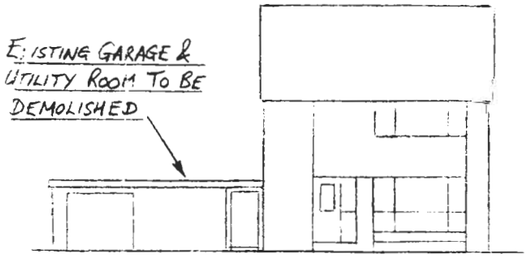

EXISTING FRONT ELEVATION 1:200

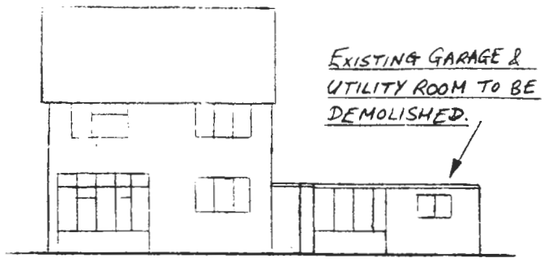

EXISTING REAR ELEVATION

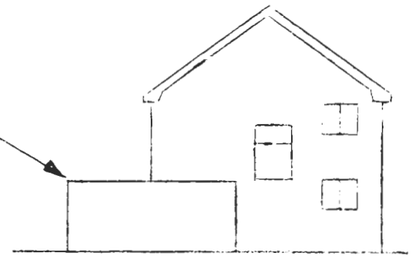

EXISTING LEFT ELEVATION

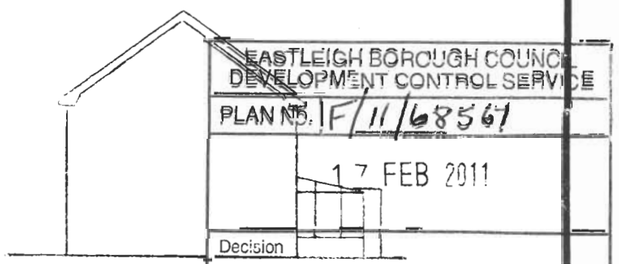

EXISTING RIGHT ELEVATION

EASTLEIGH BOROUGH COUNCIL
DEVELOPMENT CONTROL SERVICE
PLAN NO. F/11/68561
17 FEB 2011
Decision

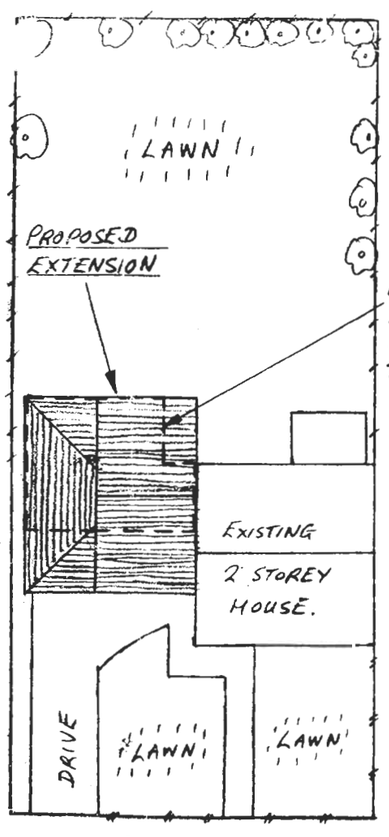

SITE PLAN 1:200

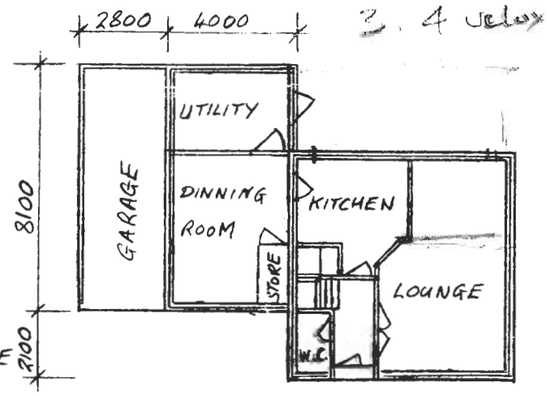

3, 4 velux

PROPOSED GROUND FLOOR PLAN

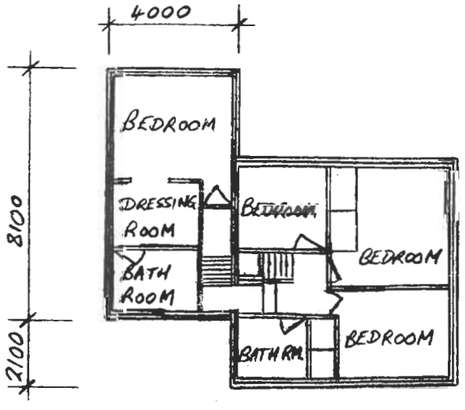

PROPOSED 1ST FLOOR PLAN 1:200

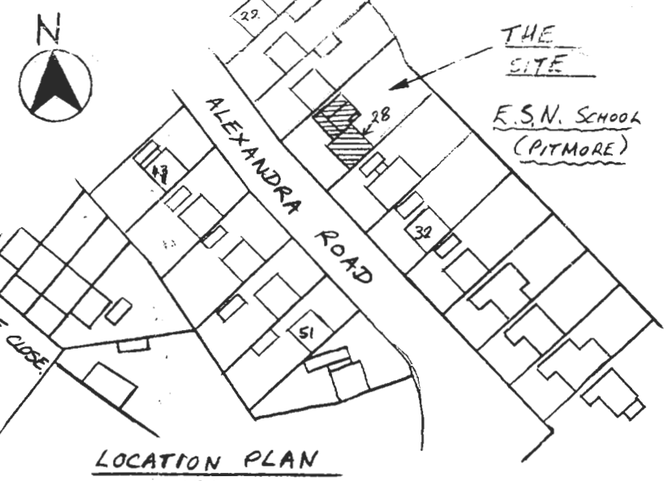

LOCATION PLAN
1:1250

EASTLEIGH BOROUGH COUNCIL
DEVELOPMENT CONTROL SERVICE
Date Rec'd 10 JUN 1999
PLAN No 12741/1
Decision
APPROVED/PERMISSION
28 JUL 1999

NOTES

1) ROOF TILES, FACING BRICKWORK, TILE CLADDING TO FRONT ELEVATION AND OTHER EXTERNAL ITEMS TO MATCH EXISTING AS CLOSELY AS POSSIBLE.
2) DO NOT SCALE. ALL DIMENSIONS TO BE AS SHOWN ON DRAWINGS.

Mark	Date	Revision

CLIENT: MR. S. ROBERTS.
PROJECT: EXTENSION & GARAGE TO Nº 28 ALEXANDRA RD. CHANDLERS FORD.
PART: PROPOSALS FOR PLANNING APPLICATION

TEL: 01703 267558

SCALE 1:200 / 1:1250
DATE MAY 99
DRAWING No. PA1
Rev. 0

BY P.J. CK'D