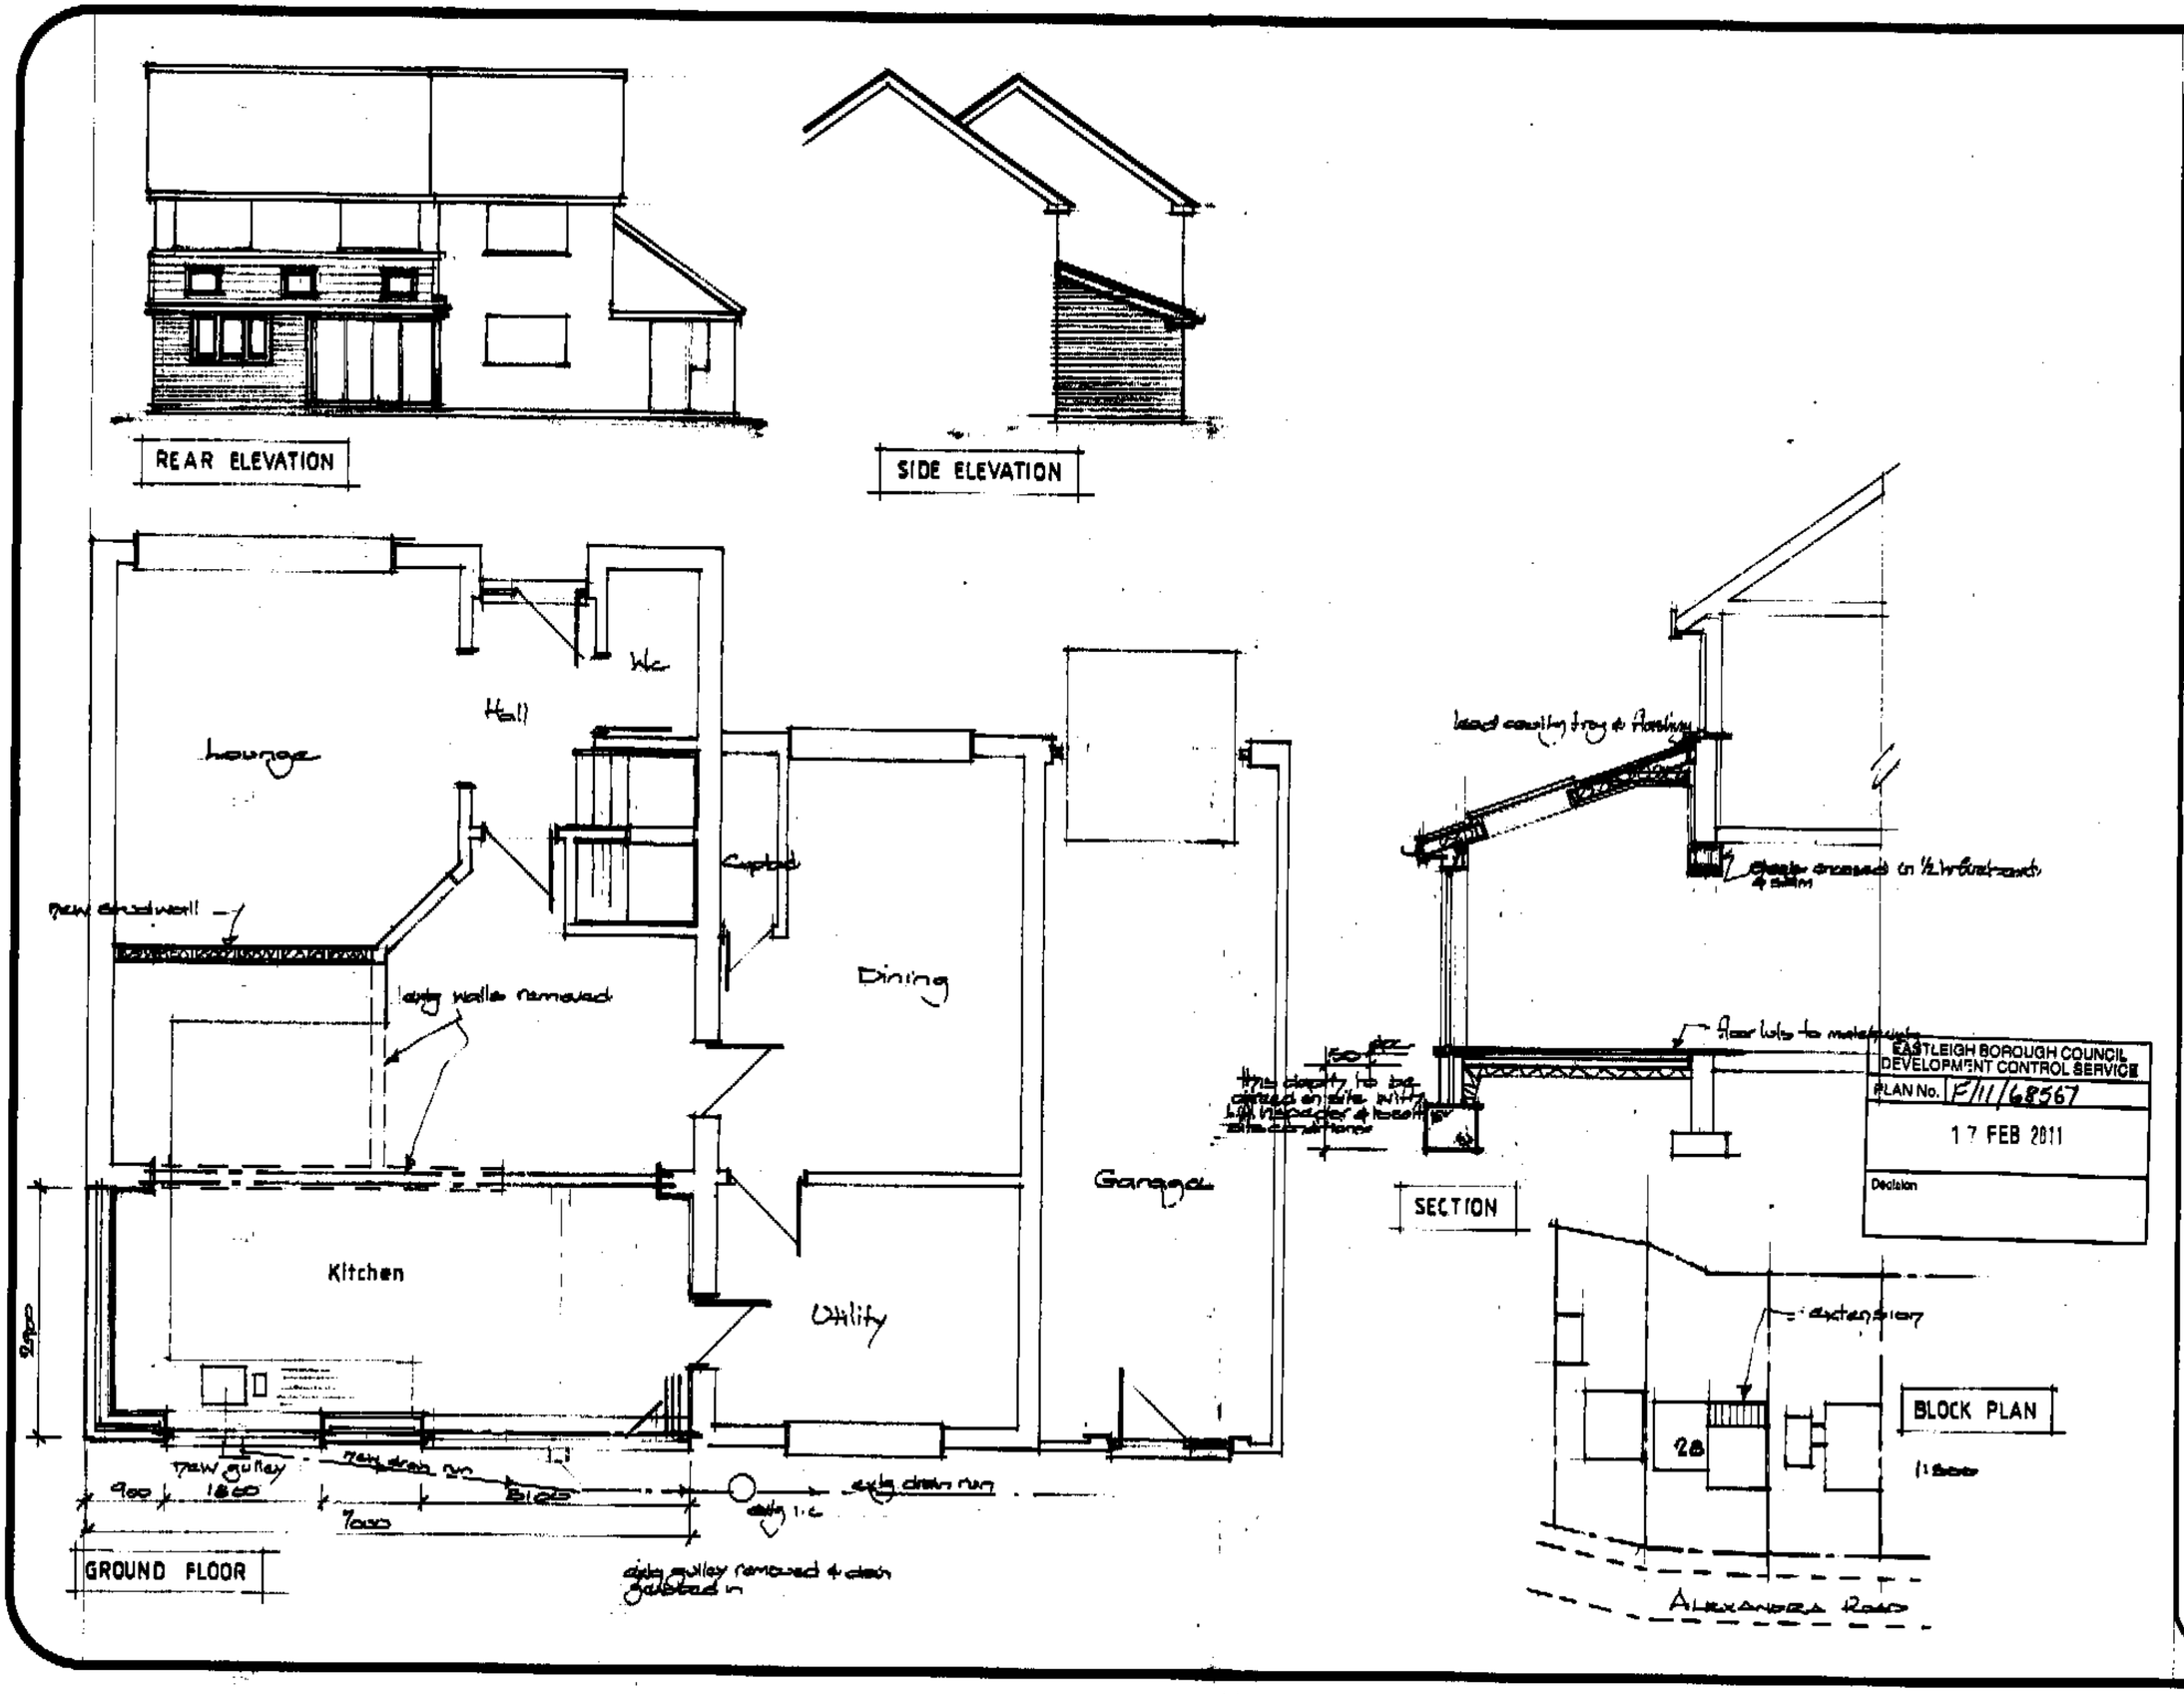

EASTLEIGH BOROUGH COUNCIL
DEVELOPMENT CONTROL SERVICE
PLAN No. F/11/68567
17 FEB 2011
Decision

General Notes

No.	Revision/Issue	Date

MR MRS ROBERTS
28 ALEXANDRA ROAD
CHANDLERS FORD
SO53 2BN

SINGLE STOREY REAR EXTENSION

Project: Rob/1/11
Date: 01/11
Scale: 1:100 1:50 1:500
Sheet: 1