


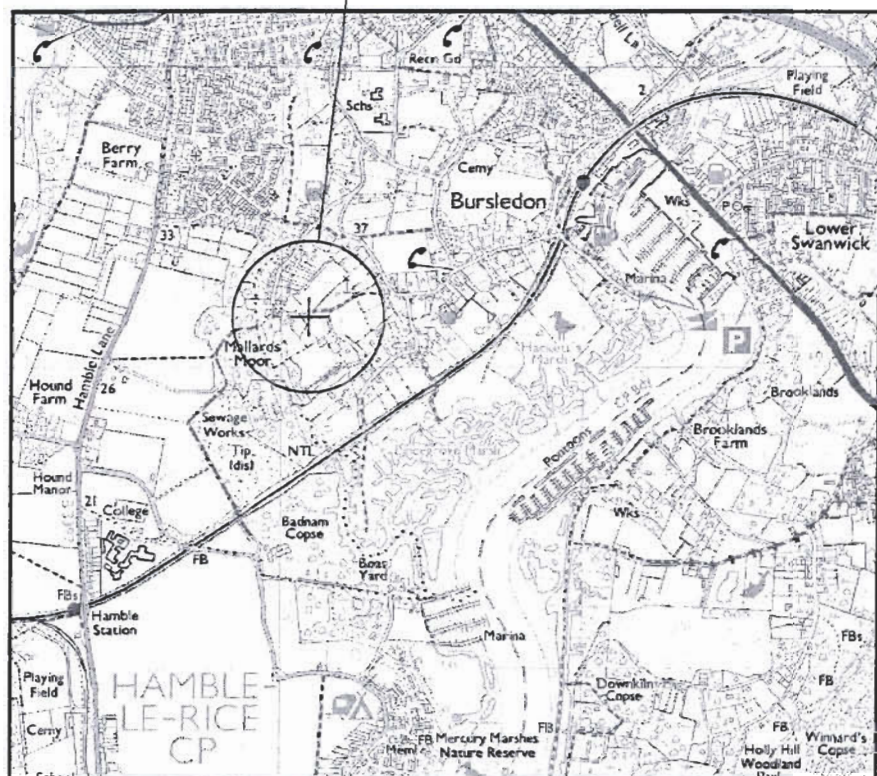

LOCATION MAP

(SCALE 1:25000)

Ordnance Survey map extract.


Reproduced explorer 1:25,000 map by permission of the Ordnance Survey ©
on behalf of the Controller of Her Majesty's Stationary Office.

© Crown copyright all rights reserved.

O.S. Licence Number 100047085

GRID REF 448155E, 109147N

ADDRESS The Coach House
Salterns Lane
Old Burlesdon,
Hampshire
SO31 8DH

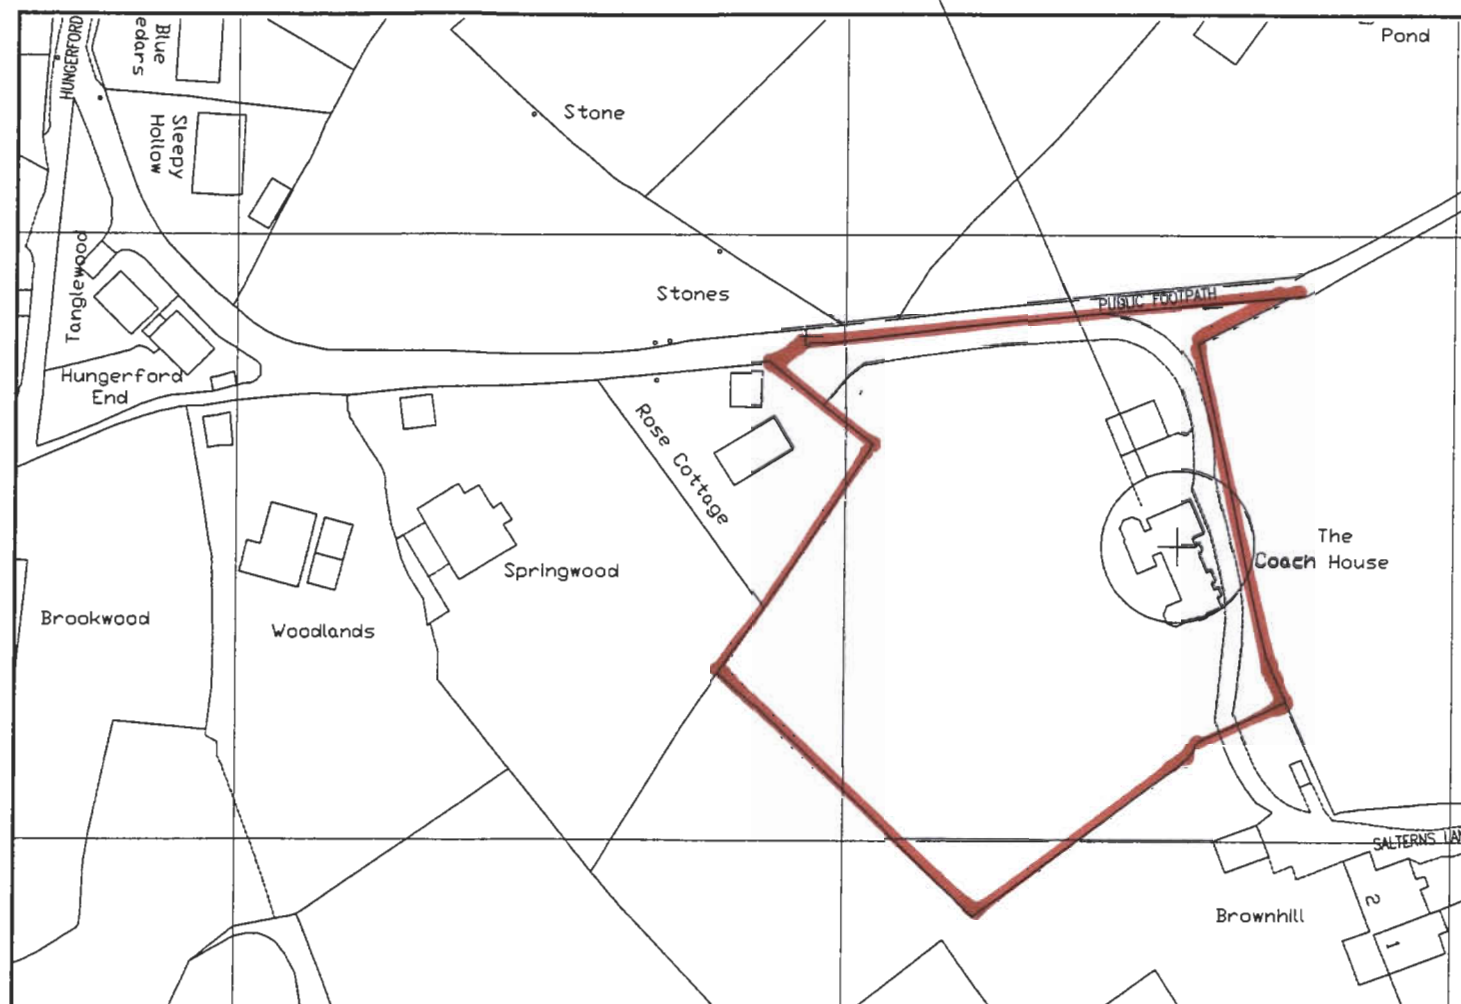

LOCATION MAP

(SCALE 1:1250)

Ordnance Survey map extract.

Reproduced explorer 1:2500 map by permission of the Ordnance Survey ©
on behalf of the Controller of Her Majesty's Stationary Office.

© Crown copyright all rights reserved.
O.S. Licence Number 100047085

0 10 20 30 40 50m

1:1250

APP No C/11/68853
Date 30 MAR 2011
Decision

NOTES:

1. Do not scale from this drawing.
2. This drawing is to be read in conjunction with drawing No. S2110 01-10.

A	Planning Issue	24/03/11
Rev No.	Revision Note	Date

© THIS DRAWING IS COPYRIGHT OF STRUCTURAL
FRAME DESIGN LIMITED - JANUARY 2011



Structural Frame Design Limited
101 High Street, Lyndhurst,
Hampshire SO43 7BH
Tel: 02380 284051
Fax: 02380 282057

Project
THE COACH HOUSE
SALTURNS LANE
OLD BURLESDON, SO31 8DH

Drawing Title
PROPOSED LOCATION MAP
AND PLANS

Date	MARCH 2011	Drawn	NJG	Checked	THA
Scale	AS SHOWN	Drawing Number	S2110/01/A		