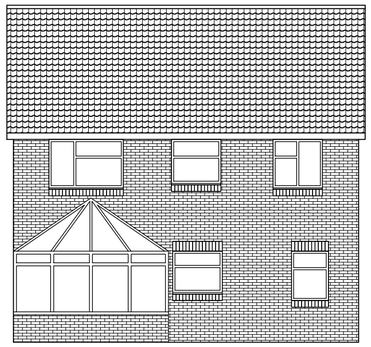

Existing West Elevation

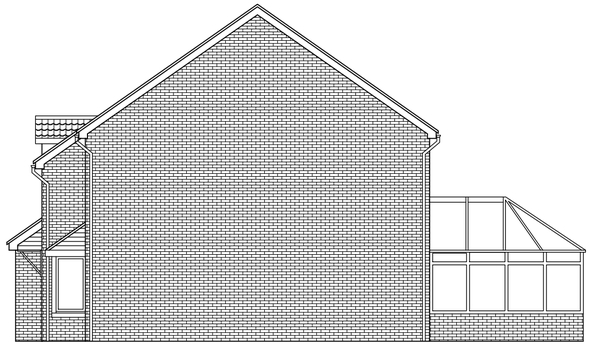

Existing North Elevation

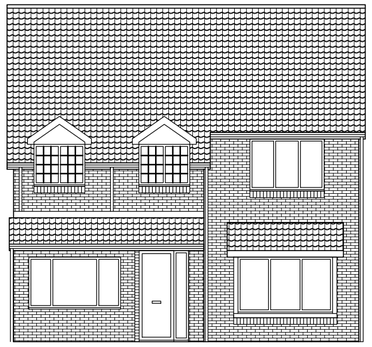

Existing East Elevation

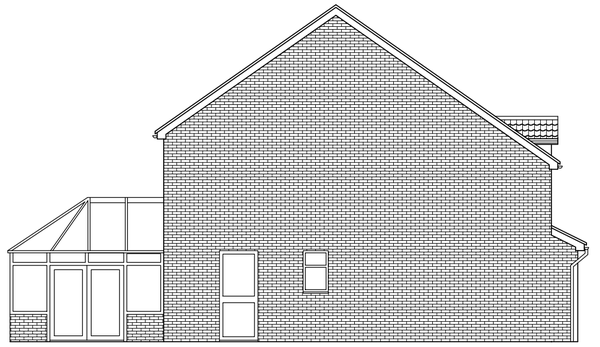

Existing South Elevation

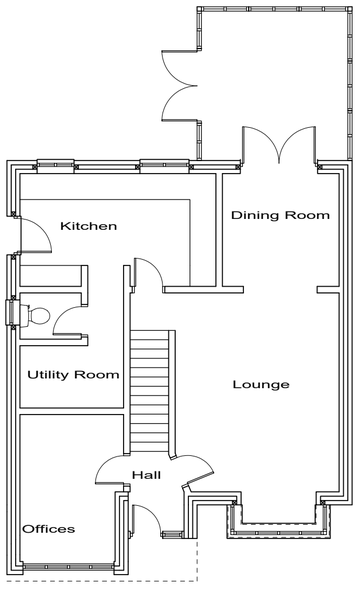

Existing Ground Floor

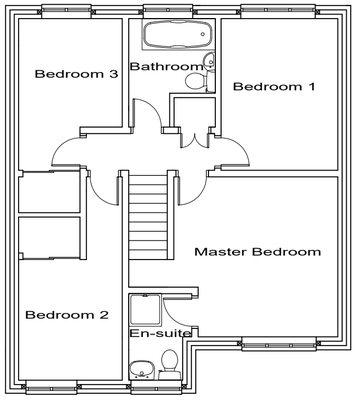

Existing First Floor

Drawings produced for:

Home Address:

Mr & Mrs Bennet
26 Crisis Gardens,
Hamble,
Southampton,
SO31 4RH

Site Address:

Mr & Mrs Bennet
26 Crisis Gardens,
Hamble,
Southampton,
SO31 4RH

This drawing is the copyright of R & G Design and may not be copied, altered or reproduced in anyway without written authorization.
Do not scale from this drawing.
Drawing for planning purposes only all dimensions to be checked on site prior to the commencement of any work.

R & G DESIGN

Dalmeny
Wickham Road
Fareham
PO17 5BT

randgdesign@hotmail.co.uk

Phone George on 07597116637

A2

Drawing Number

Bennet 078.1c

Drawing Scales

Scale 1:100 — 1. Metre
Scale 1:50 — 1. Metre
Scale 1:20 — 1. Metre

R&GDesign
ARCHITECTURAL SERVICES