

N

2 Site Location Plan

Scale: 1:1250 @ A2

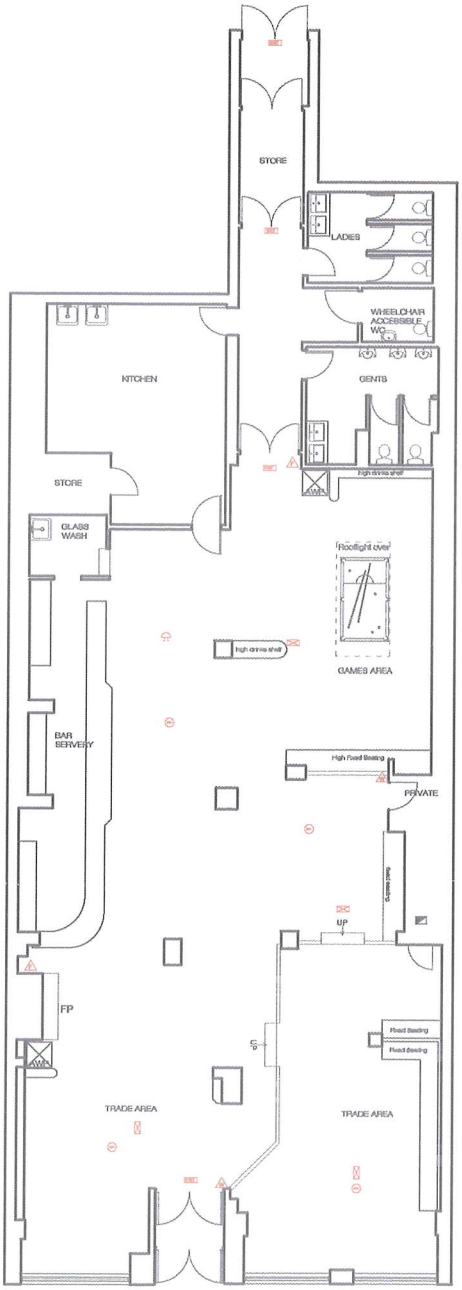

FIRE PRECAUTIONS LEGEND

EXIT	Maintained Exit sign to B.S
	Non maintained emergency lighting unit to be fitted with LED indicating healthy supply. The units are to incorporate battery back up for three hours
	Maintained emergency lighting unit to be fitted with LED indicating healthy supply. The units are to incorporate battery back up for three hours
	Non-maintained Fire Exit sign
	Heat or smoke detector
	Heat or smoke detector together with integrated Fire Alarm sounder (of at least 75 dB(A) as well as an integrated visual beacon
	Fire Alarm sounder (of at least 75 dB(A) as well as an integrated visual beacon
S.F	Doors that are to have a simple fastening which is immediately openable by a person on their way out
	Visual Beacon
	Fire alarm push button
	Fire alarm sounder
FD60sc	One hour fire resisting doors fitted with closer and intumescent smoke seals
FD30	Half hour fire door with intumescent strips, non-self closing
FD30sc	Half hour fire resisting doors fitted with closer and intumescent smoke seals
PB	Push Bar
W	Water extinguisher
CO2	CO2 extinguisher
	Fire Blanket
F	Foam Extinguisher
DP	Dry Powder Extinguisher
WC	Wet Chemical Extinguisher
F.F.F	Doors which are to be free from all fastenings (other than a ball or roller fastening or lever handled latch)
S.L	Security Lock (to be left unlocked during trading hours)
P.P	Doors which are to be fitted with a push pad with a manual override fitted externally

1 Proposed Ground Floor Plan

Scale: 1:100 @ A2

N

METERS 0 0.5 1 2 3 4 5 6 7 8 9 10

1:100

Licensable activities may take place in all public areas unless the premises license specifies otherwise

REVISIONS			
Rev.	Date.	Details.	Name.
A	20.04.17	Pool table indicated.	RR

design i.d.

Client: EI Group Plc - Craft Union

Project: Stones, 18-20 High Street, Eastleigh, SO50 5LD

Drawing Title: Proposed Licensing Plan

Drawing No: 17.43.EI.G.1000

Rev: A

Scale: 1:100 @ A2

Status:

Drawn By:

Date: April 2017

All dimensions to be checked on site. Any discrepancies between this drawing and other information is to be referred to the practice. This drawing is copyright.

13 Jubilee Way, Eurolink Business Centre, Faversham, Kent, ME13 8GD
Tel: 01795 537896 Fax: 08712 516713 E-mail: mail@design-id.ltd.uk