

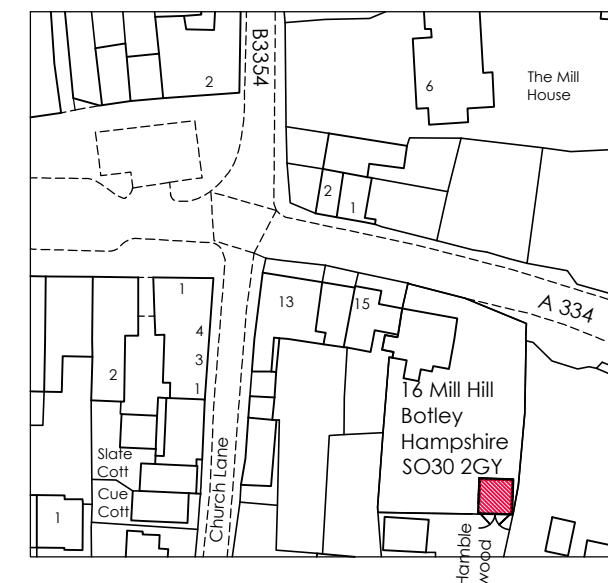
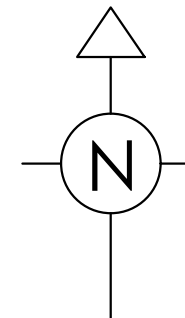
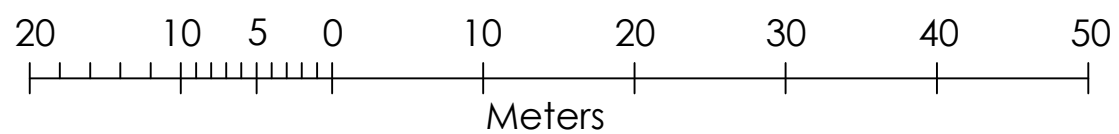


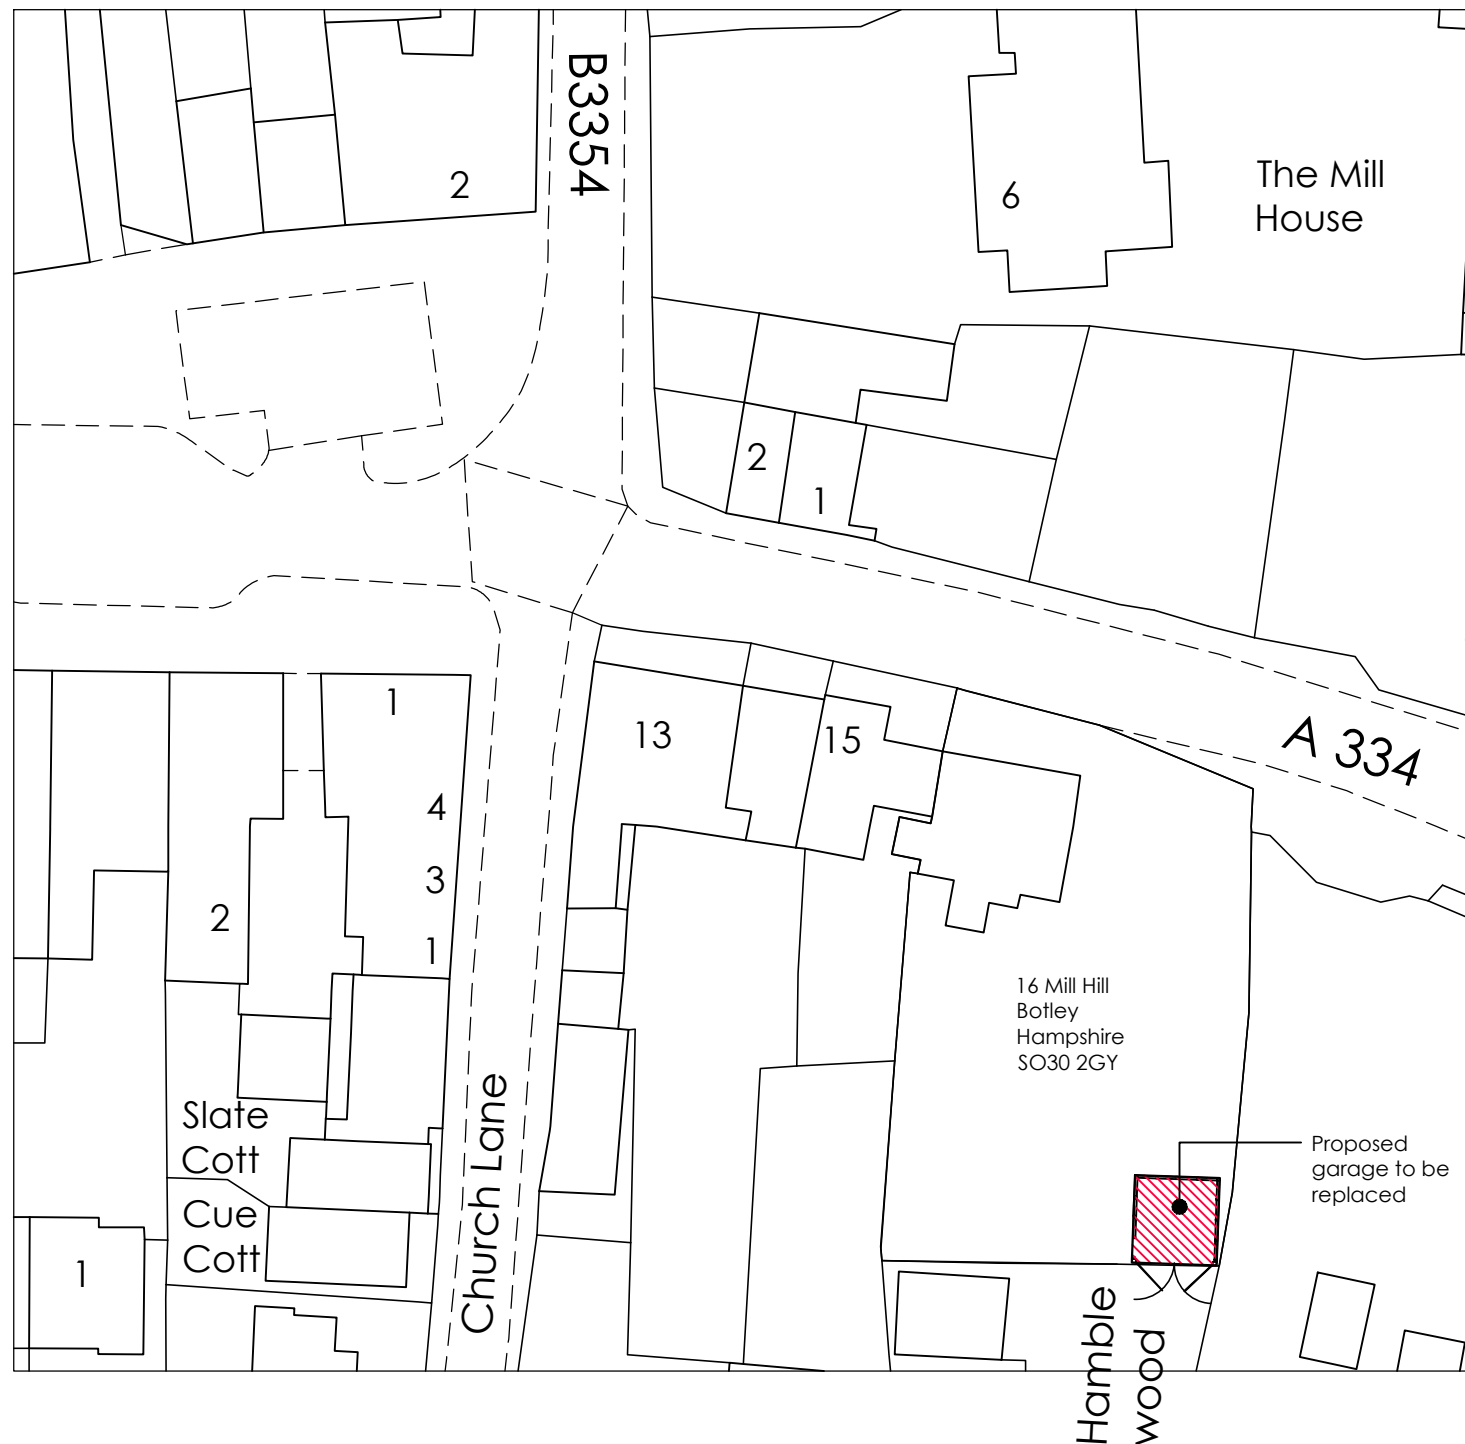

Site Location Plan

Scale 1:1250

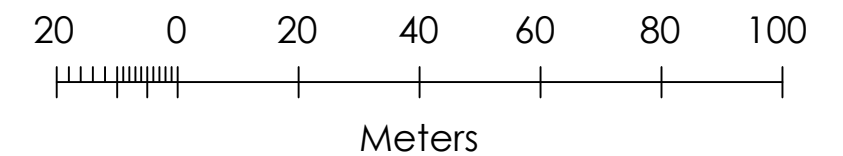

NOTES

This drawing is copyright and the property of Trinity Rose Architecture Ltd and information is not to be disclosed or reproduced. All dimensions are millimeters, you should not scale from the drawing unless for planning purposes and use figured dimensions where shown. If you are in doubt or the contents of the drawing are not suitable please ask. NO STEEL to be ordered or erected without prior on site checking and to match information supplied by Structural engineer.

Please use this drawing in conjunction with all consultants information and Site specifications.

Rev	Date	Details			
 TRINITY ROSE ARCHITECTURE Trinity Rose Architecture Ltd t: 01962 880426 www.trinity-rose.co.uk					
STATUS		Preliminary			
CLIENT		Mr P. Molyneux			
PROJECT		16 Mill Hill Botley Hampshire, SO30 2GY			
DRAWING TITLE		Site Location & Block Plans			
SCALE	1:1250 & 1:500 @ A3	DATE	July 2017	REFERENCE	A17-119-P-001
				REV	-