

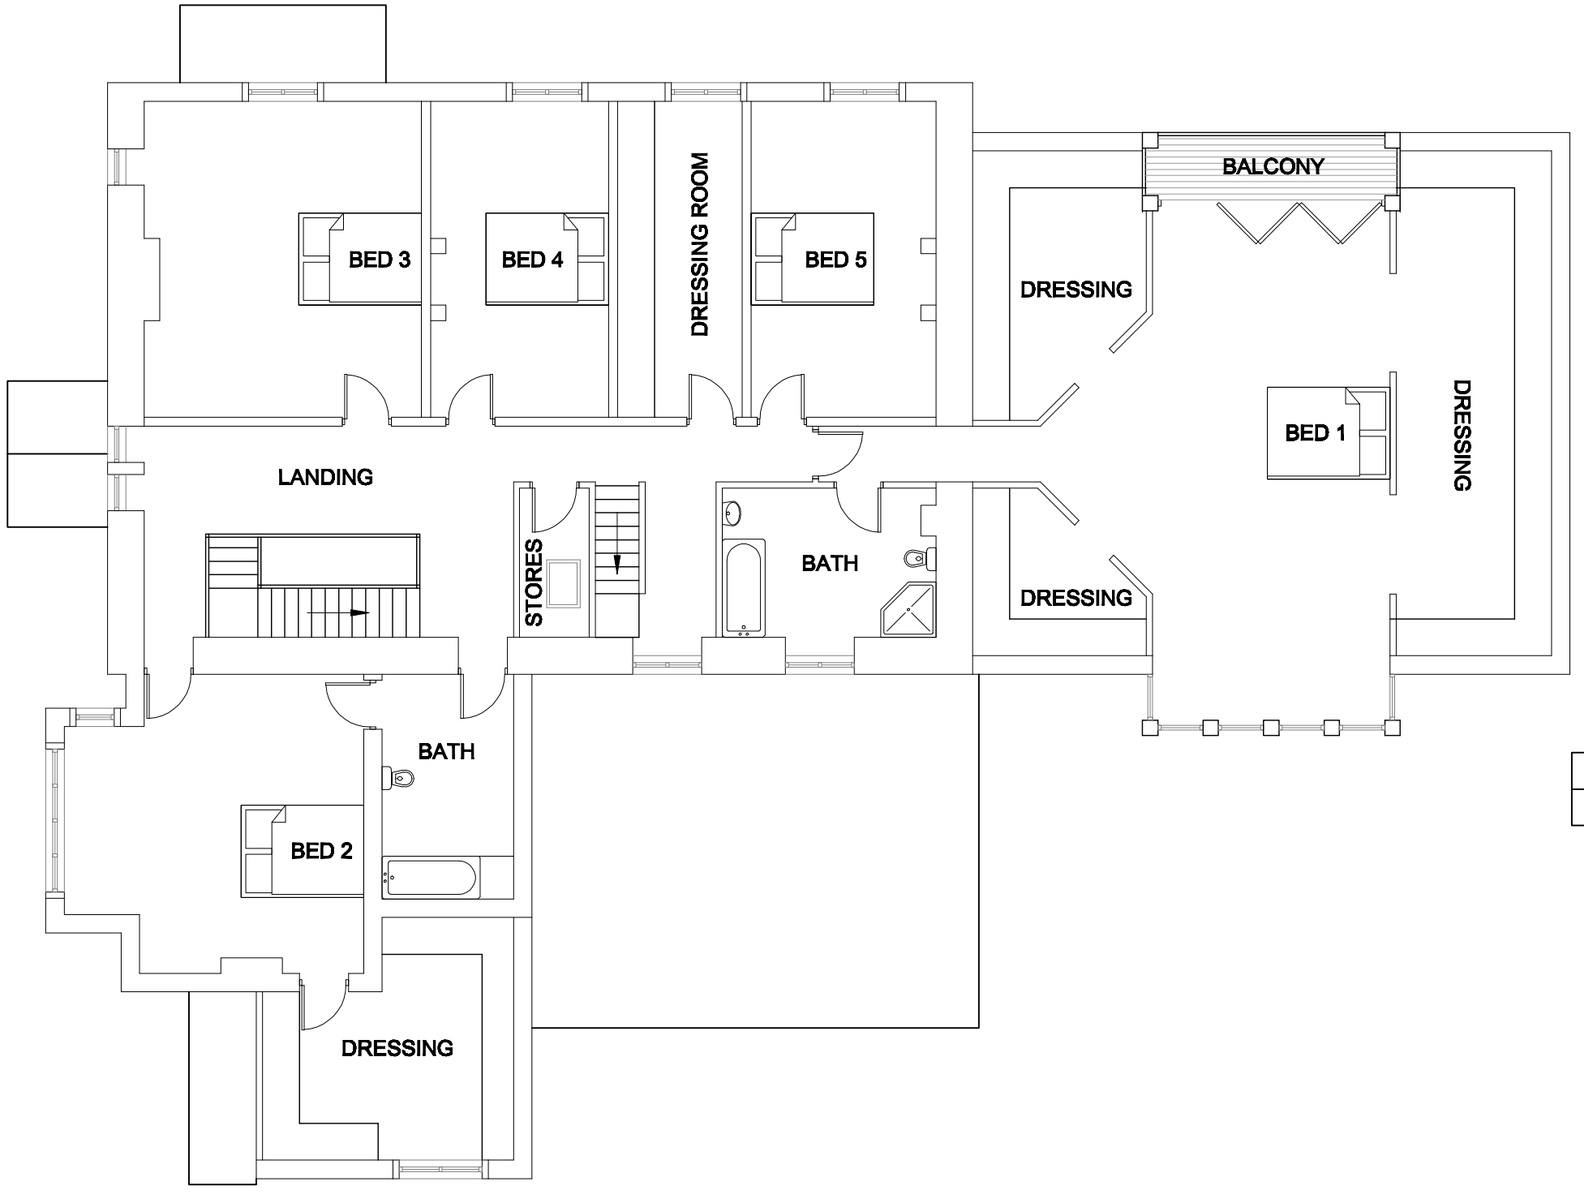


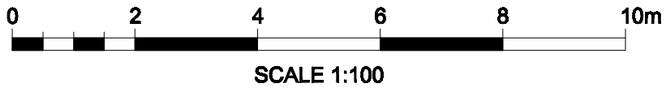


SCALE 1:100

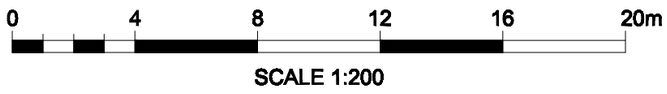

SCALE 1:200

PROPOSED FIRST FLOOR PLAN

SCALE 1:100

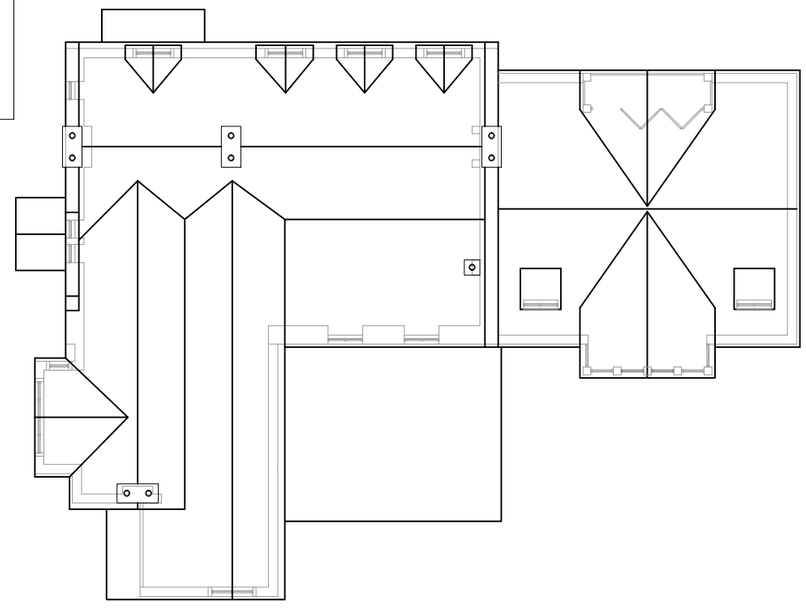

PROPOSED ROOF PLAN

SCALE 1:200

Construction Investment Management
14 Potters Lane
Send
Woking
Surrey
GU23 7AF
m: +44(0)7977071456
e: bparkinson@btconnect.com

ON BEHALF OF

MR & MRS
DOUGLAS

BRADGATE MANOR, ABBEY HILL, NETLEY ABBEY, SOUTHAMPTON

PROPOSED FIRST FLOOR AND ROOF PLAN

ORIGINAL SIZE : A3

SCALE : 1:100

REV.	A	B	C	D	
BY	JPC	JPC	JPC	JPC	
CHK'D	BP	BP	BP	BP	
APP'D	BP	BP	BP	BP	
DATE	07.08.16	23.12.16	21.02.17	23.07.17	

DRG. No. 10096-008

REV. D