




SIDE ELEVATION
SCALE 1:100

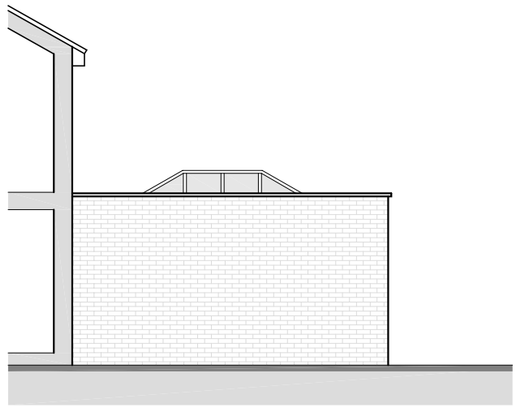


FRONT ELEVATION
SCALE 1:100

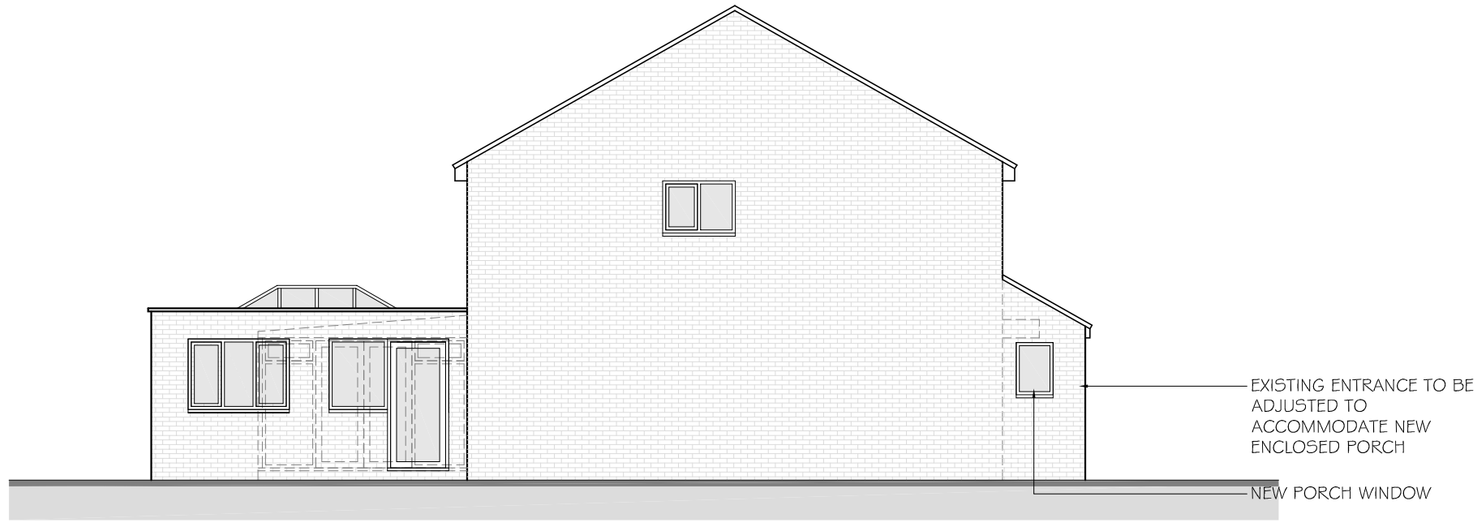


SIDE ELEVATION
SCALE 1:100

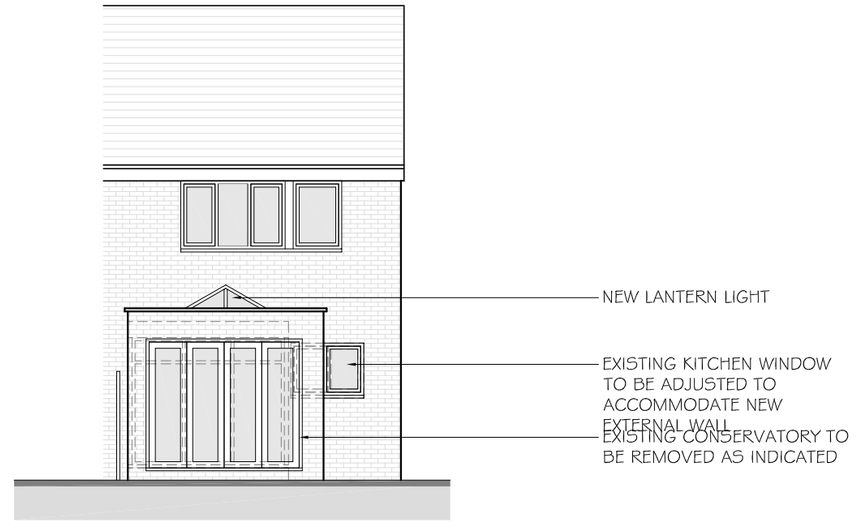

REAR ELEVATION
SCALE 1:100

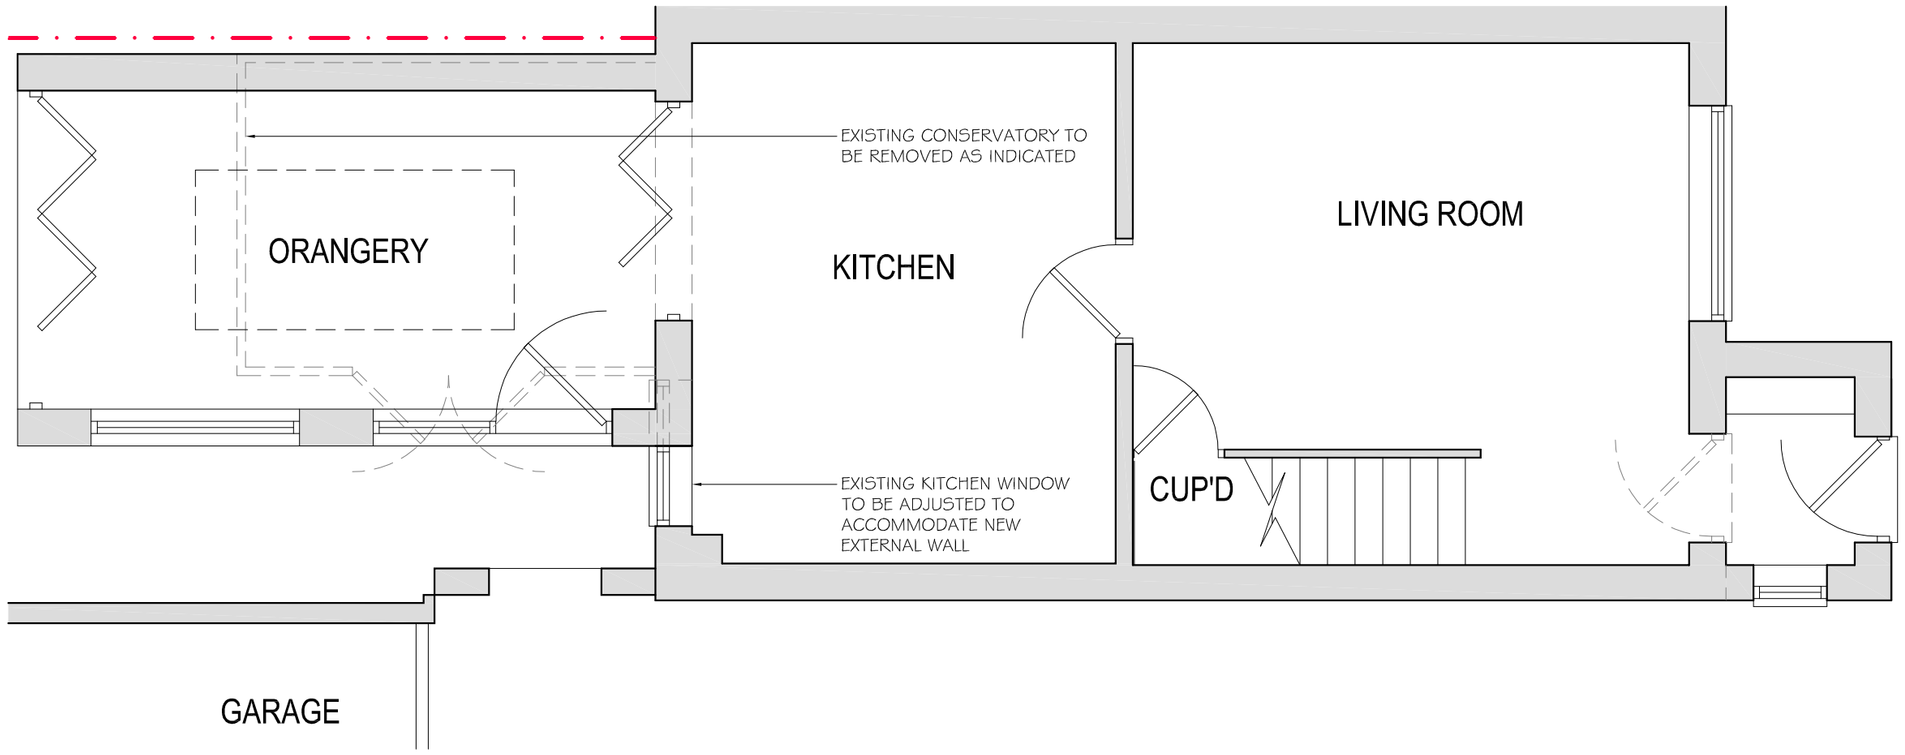

GROUND FLOOR PLAN SCALE 1:50

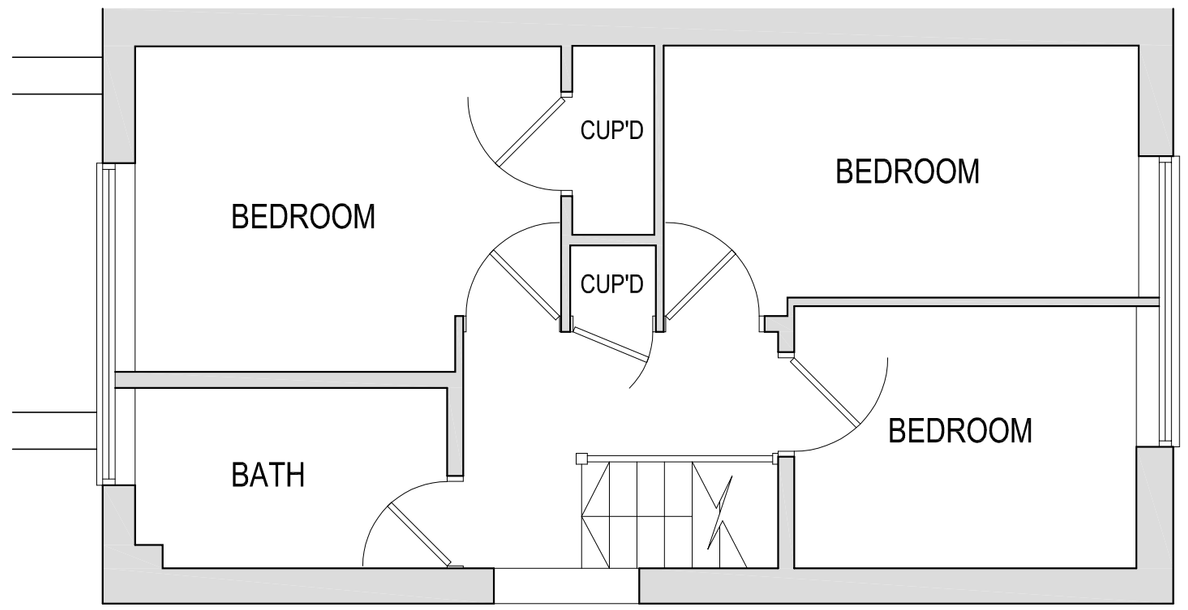

FIRST FLOOR PLAN SCALE 1:50

49 ROYSTON AVENUE, BOYATT WOOD, EASTLEIGH, SO50 4NH

003.02D PROPOSED FLOOR PLANS AND ELEVATIONS