

NEW UPVC
DOUBLE GLAZED
WINDOWS

BIFOLD DOUBLE
GLAZED DOORS

PROPOSED REAR ELEVATION
(SOUTH FACING)

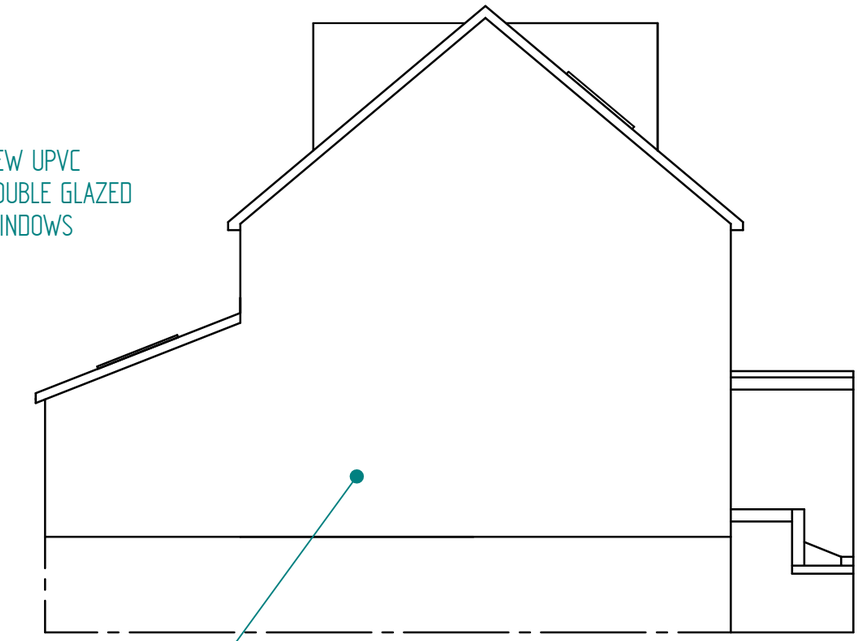

EXISTING DOOR
BRICKED UP

PROPOSED SIDE ELEVATION
(EAST FACING)

NOTES:

1) ALL DRAWINGS SUPPLIED BY DWG PLANS ARE TO BE USED FOR PLANNING PERMISSION PURPOSES ONLY AND NOT TO BE USED FOR BUILDING REGULATION PURPOSES.
2) THE CONTRACTOR, SUB-CONTRACTOR OR SUPPLIER IS TO CHECK ALL RELEVANT DIMENSIONS, LEVELS, EXISTING STRUCTURE AND MATERIALS PRIOR TO COMMENCING THE WORKS.
© THIS DRAWING IS COPYRIGHT AND MAY NOT BE COPIED, TRACED, ALTERED OR REPRODUCED WITHOUT WRITTEN PERMISSION FROM DWG PLANS.



PROPOSED FRONT ELEVATION
(NORTH FACING)

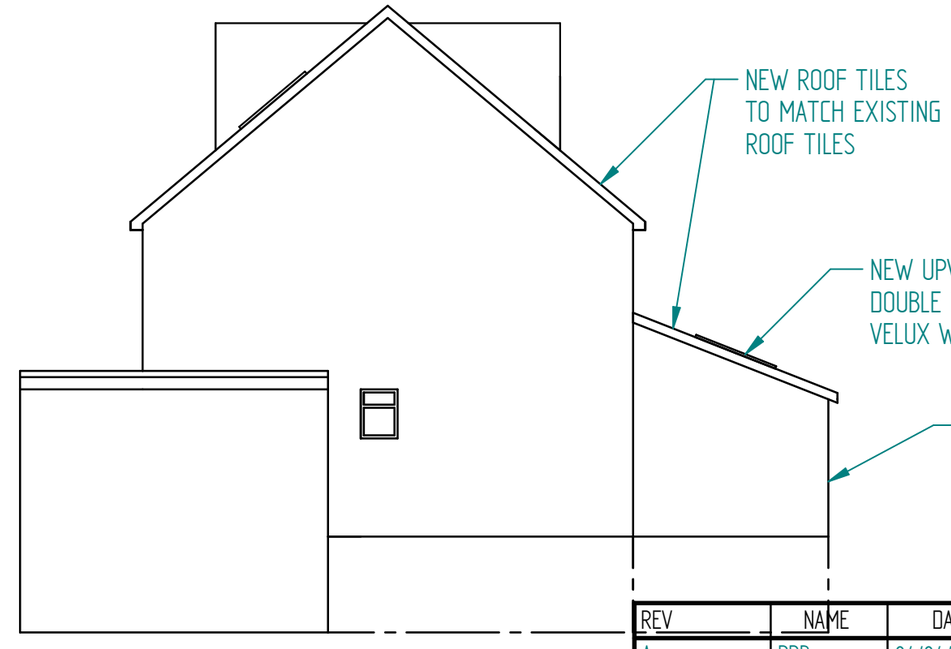

NEW ROOF TILES
TO MATCH EXISTING
ROOF TILES

NEW UPVC
DOUBLE GLAZED
VELUX WINDOWS

NEW BRICKWORK
TO MATCH EXISTING
BRICKWORK

PROPOSED SIDE ELEVATION
(WEST FACING)

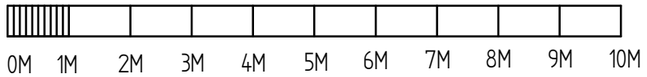

REV	NAME	DATE
A	PRB	04/04/17
B: FRONT DORMERS CHANGED	PRB	01/08/17

UNLESS OTHERWISE SPECIFIED
DIMENSIONS ARE IN MILLIMETERS

DWG PLANS
14 Winstanley Road, Nursling, Southampton, SO16 0TF
Mobile: 07851229345, Email: info@dwgplans.co.uk

TITLE
PROPOSED ELEVATION VIEWS
5 TOWER PLACE, SOUTHAMPTON, SO30 3DL

SIZE	DWG NO	REV
A3	DWG PLANS 00068	B

CLIENT: Mr & Mrs Herbert

SCALE: 1:100 @ A3 | SHEET 1 of 1