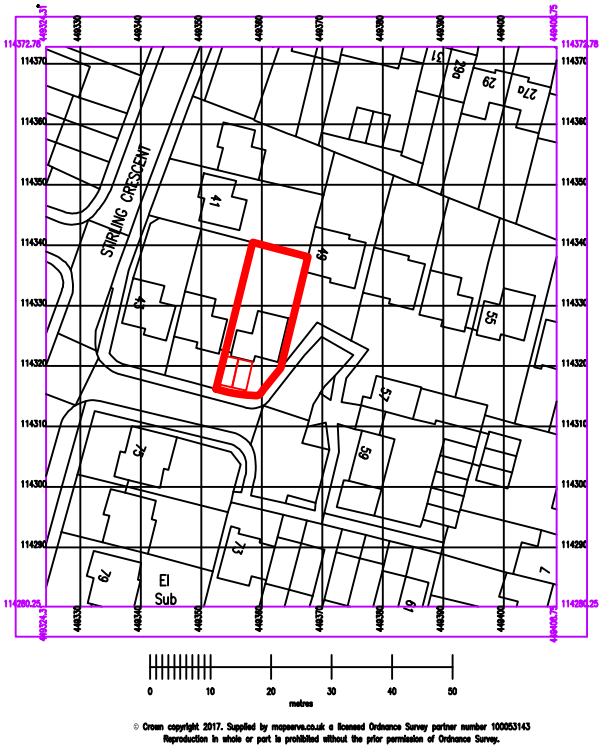

© Crown copyright 2017. Supplied by mapserve.co.uk a licensed Ordnance Survey partner number 100053143
Reproduction in whole or part is prohibited without the prior permission of Ordnance Survey.

N

Project	Proposed Extension at: 47 Sterling Crescent Hedge End Southampton SO30 2SA	Client	Mr & Mrs Nmadu
		Drawing No	003-03
Plans	Proposed site Plan	Revision	
		Scale: 1:1250@A4	Date: 11/08/2017