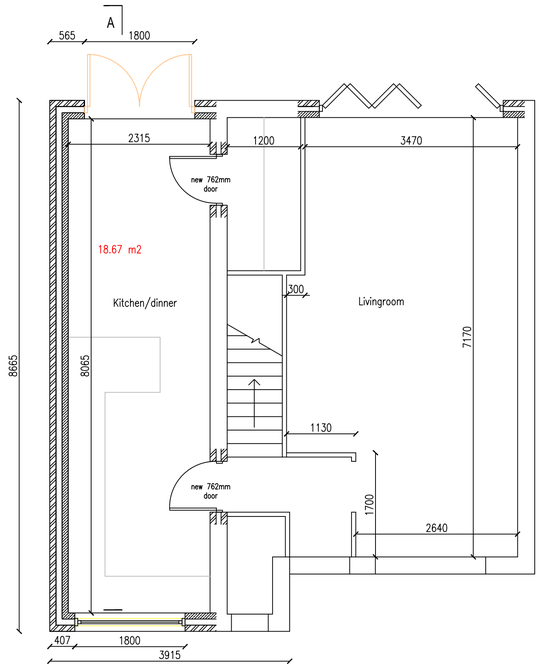

Proposed Ground Floor Plan

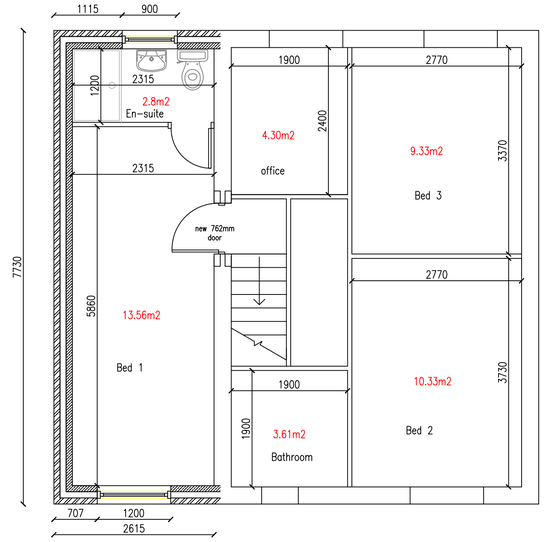

Proposed Roof Plan



Scale@1:50

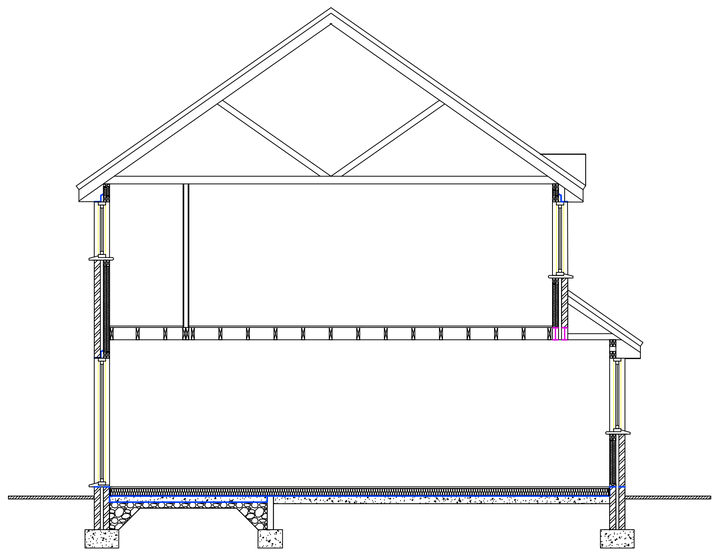

Proposed Section A–A

Project	Proposed Extension at: 47 Sterling Crescent Hedge End Southampton SO30 2SA
Plans	Proposed Floor & Section
Client	Mr & Mrs Nmadu
Drawing No	002-04
Revision	
Scale: 1:50 @ A1	Date: 28/07/2017