Drawing by Design

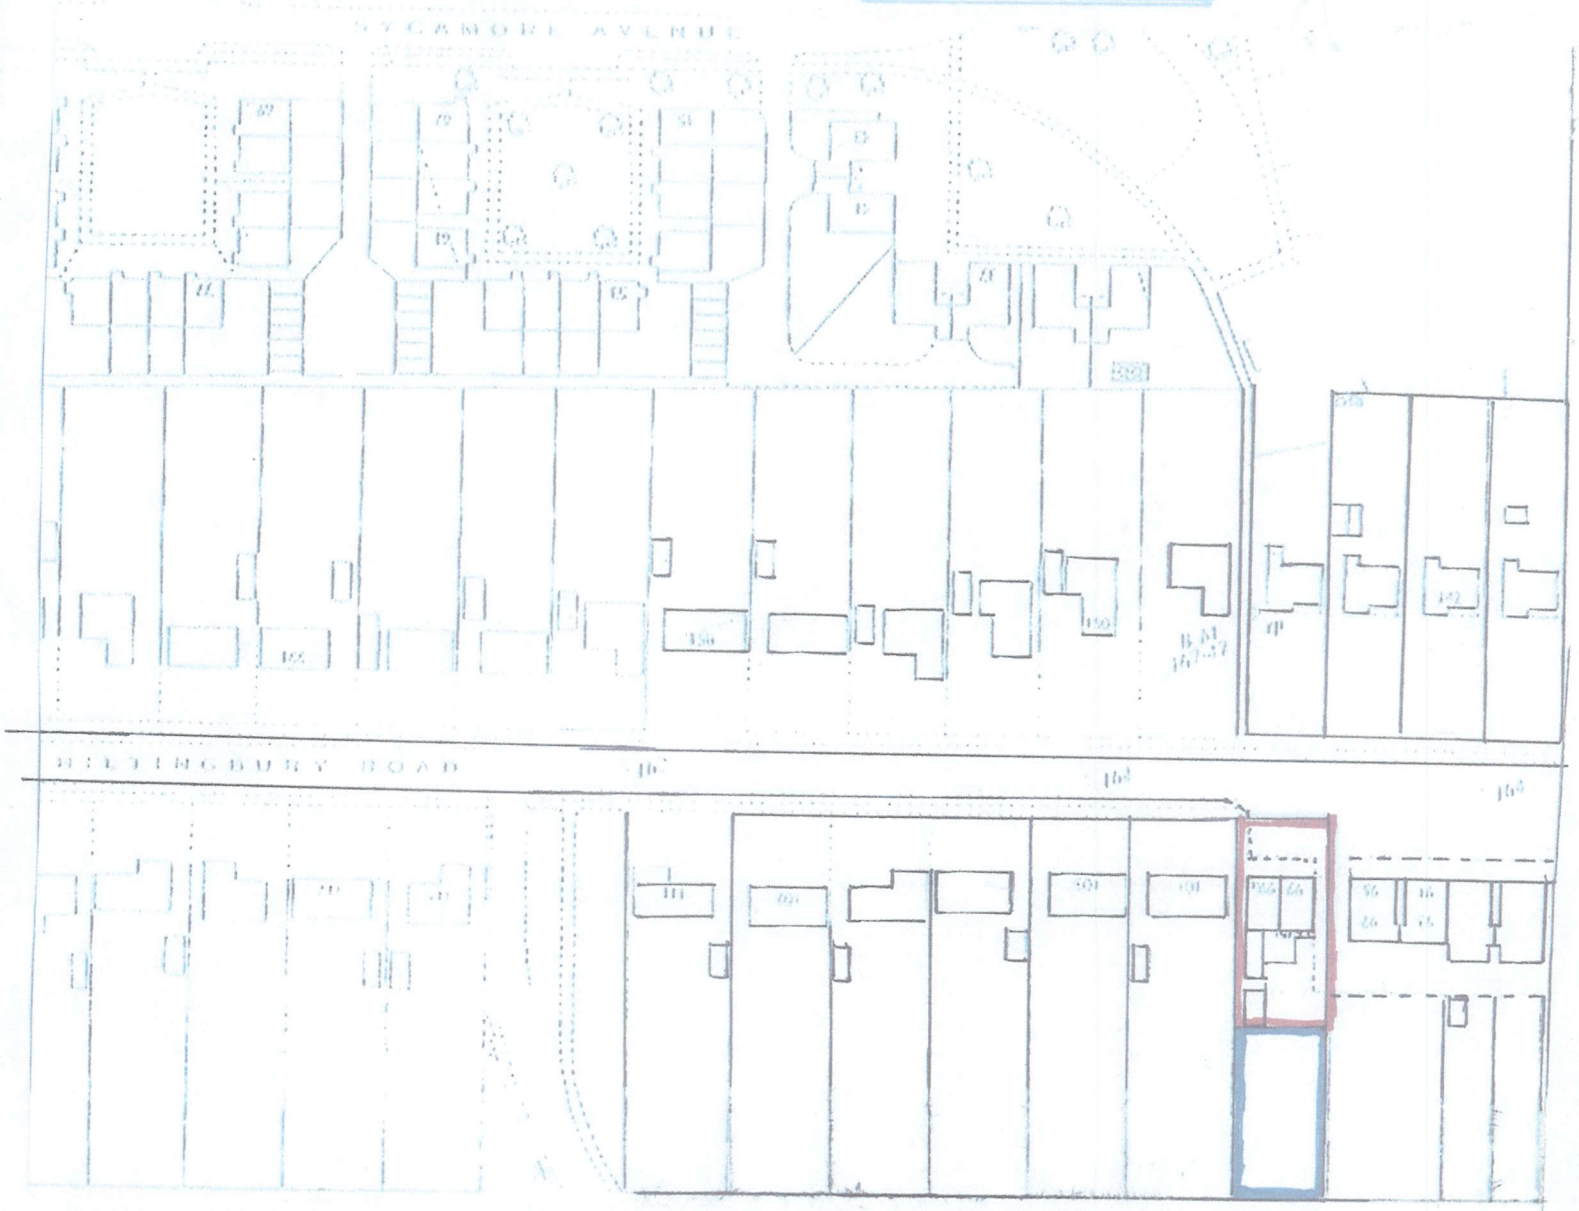

ADDRESS: 99: HILTINGBURY ROAD : CHANDLERSFORD: SO53 5NP

SCALE BAR 0 1 2 3 4 5 6 7 8 M

TITLE: LOCATION PLAN

PAGE No.: 1

SCALE: 1:1250

Drawing by Design

Paul Brotherton

Planning Consultancy and Design Services for all Home Extension and Alteration Requirements

Telephone: 02380 946555
Mobile: 07798 577656
Email: paul@drawingbydesign.co.uk
Website: www.drawingbydesign.co.uk

N

A4