NOTE:

[redacted]
It may not be reproduced in part or in whole without prior written permission.

[redacted]
All dimensions to be checked on site before work commences.

SUBJECT TO BUILDING REGULATIONS, FIRE REGULATIONS AND STATUTORY APPROVALS.

This drawing is only to be used in conjunction with drawing notes & specification prepared by PARIO CONSULTING Limited.

Subject to statutory approval.

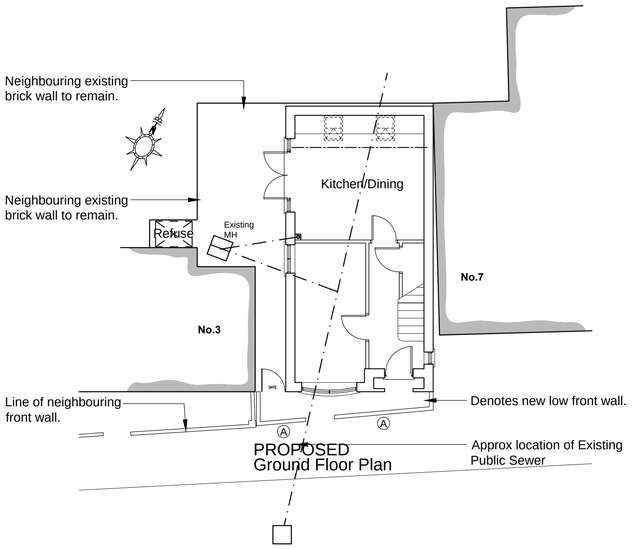

PROPOSED
Ground Floor Plan

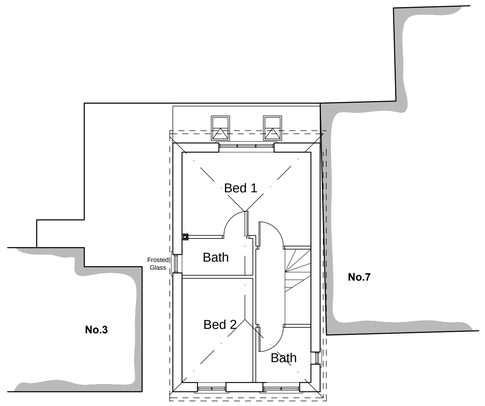

PROPOSED
First Floor Plan

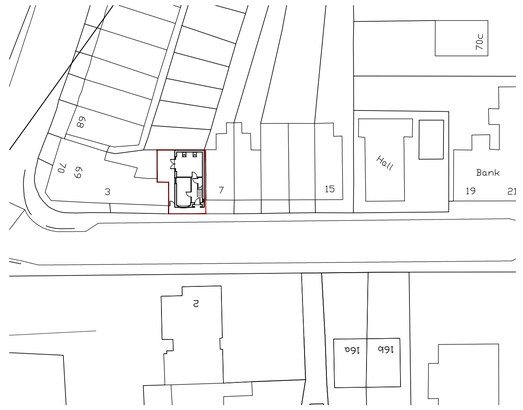

Site Block Plan
Scale 1:500



PROPOSED
South East Elevation

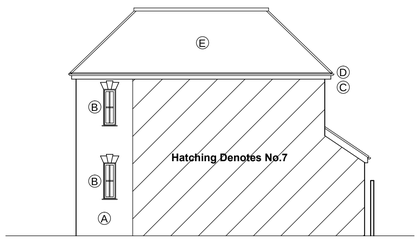

PROPOSED
North East Elevation

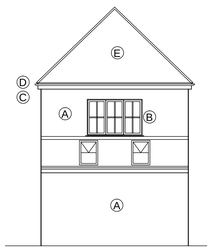

PROPOSED
North West Elevation

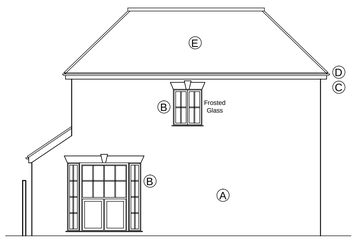

PROPOSED
South West Elevation



Site Location Plan
Scale 1:1250

Finishes Key

A K-Render (or similar), Silicon Thin Coat - Colour: Pearl



B White UPVc Double glazed Windows & Doors



C White UPVc Fascia Boards



D Black UPVc Gutter & Down Pipes



E Slate effect roof tiles



F Painted front door, Colour Mid Grey



pario architecture
25 barnes wallis road
segensworth east
hampshire
PO15 5TT

architecture + design

T +44 (0) 1489 560885
E info@pario-design.co.uk

Client
Mr Des Littlefield &
Mr Colin Miller
22 Solent Drive
Hook Park, Hampshire
SO31 9HB

Project
Proposed New Coah House
5 Station Road, Netley

Drawing Title
Proposed General Layout
Plans & Elevations

Scale	Date	Author
1:100/as shown	Jun '15	NRS

Drawing No.	Revision
14033/001P	**E**

Copyright Pario Consulting Limited