




Section A-A - Previous Site Layout

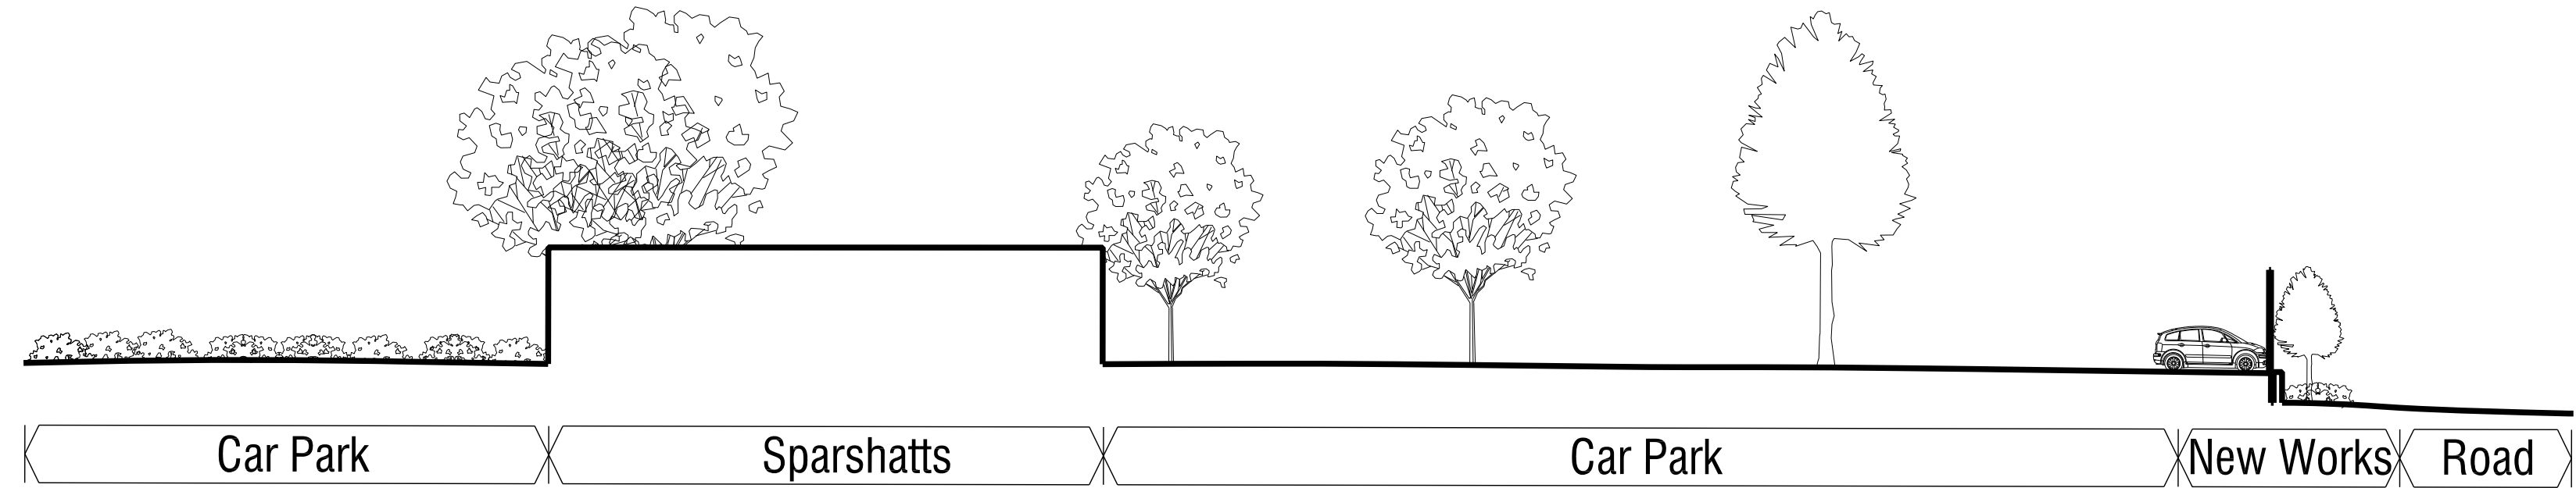

Section A-A - New Site Layout

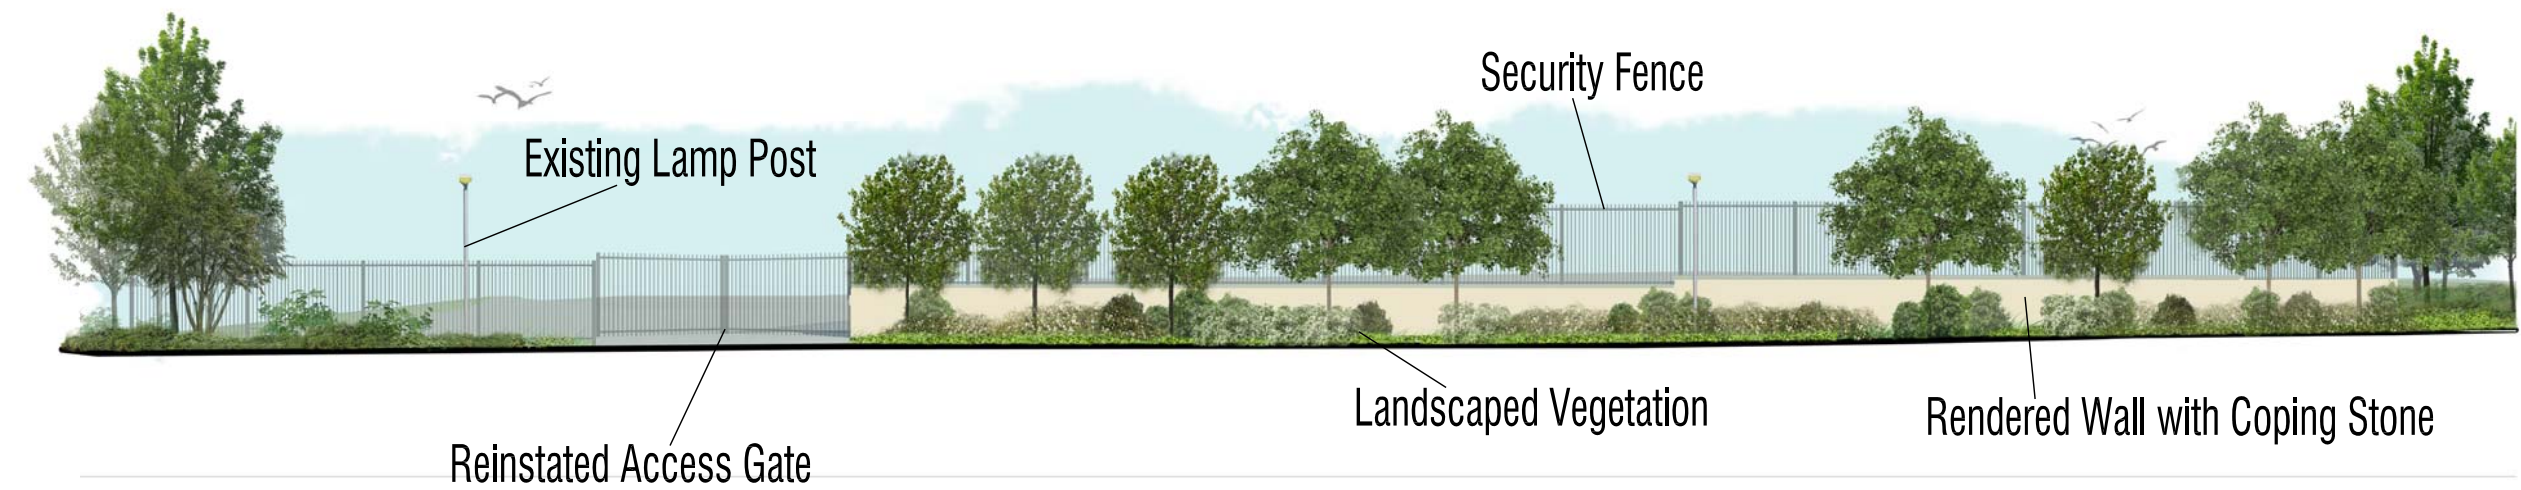

Street Scene B-B

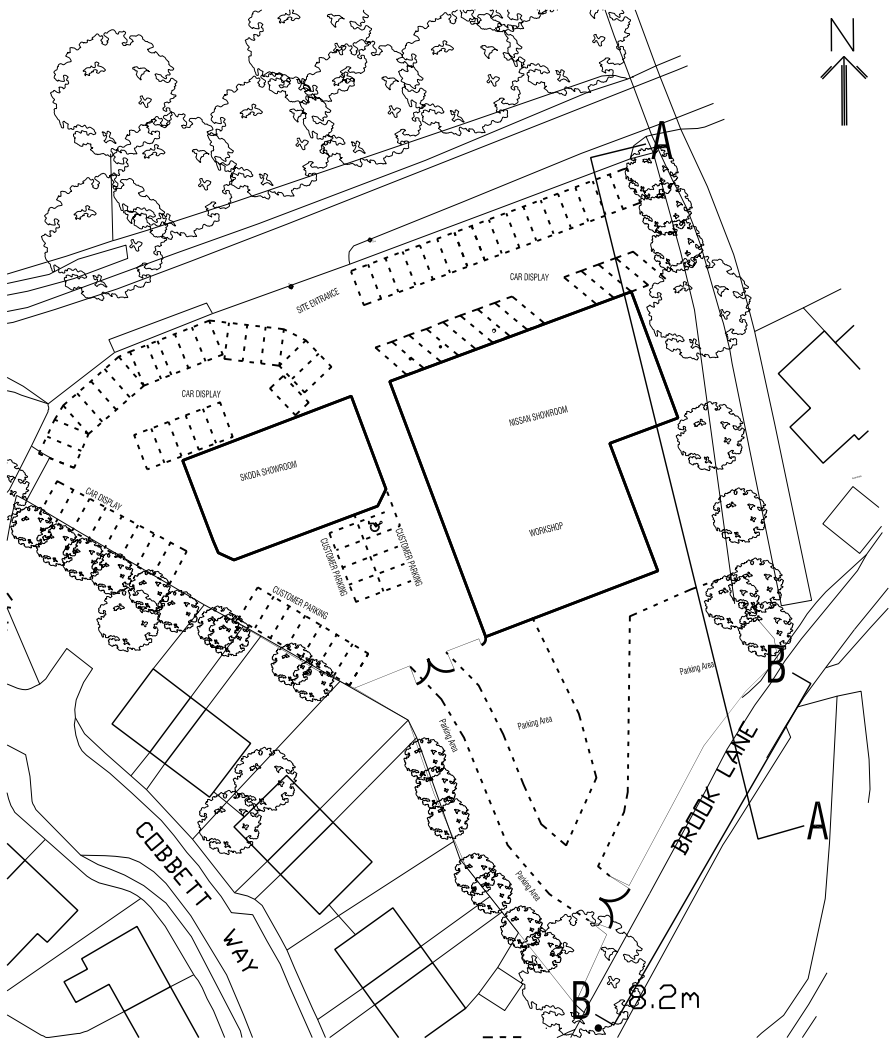

			Please note: Refer to Deacon Design drawing DD173L01 for landscaping details.		CLIENT Sparshatts		TITLE Land at Sparshatts of Botley Botley Sections and Street Scene		HGP ARCHITECTS FURZEHALL FARM, WICKHAM ROAD FAREHAM, HAMPSHIRE, PO16 7JH T: 01329 283 225 F: 01329 237 004 E: EMAIL@HGP-ARCHITECTS.CO.UK W: WWW.HGP-ARCHITECTS.CO.UK	
Rev	Date	Description	By	PM	Scale @ A2: 1:200 Date: © Sept 2017		Drawn by: VP Checked by: HJE		Drawing No: 17.109.04 Revision: B	
REVISIONS					0 2 3 4 6 8 10m				HGP Architects Ltd. Copyright Reserved. Check dims. on site.	
B	09.10.17	Street Scene updated to show Deacon Design's planting layout.	VP	HJE						
A	27.09.17	Title amended. Note added.	VP	HJE						