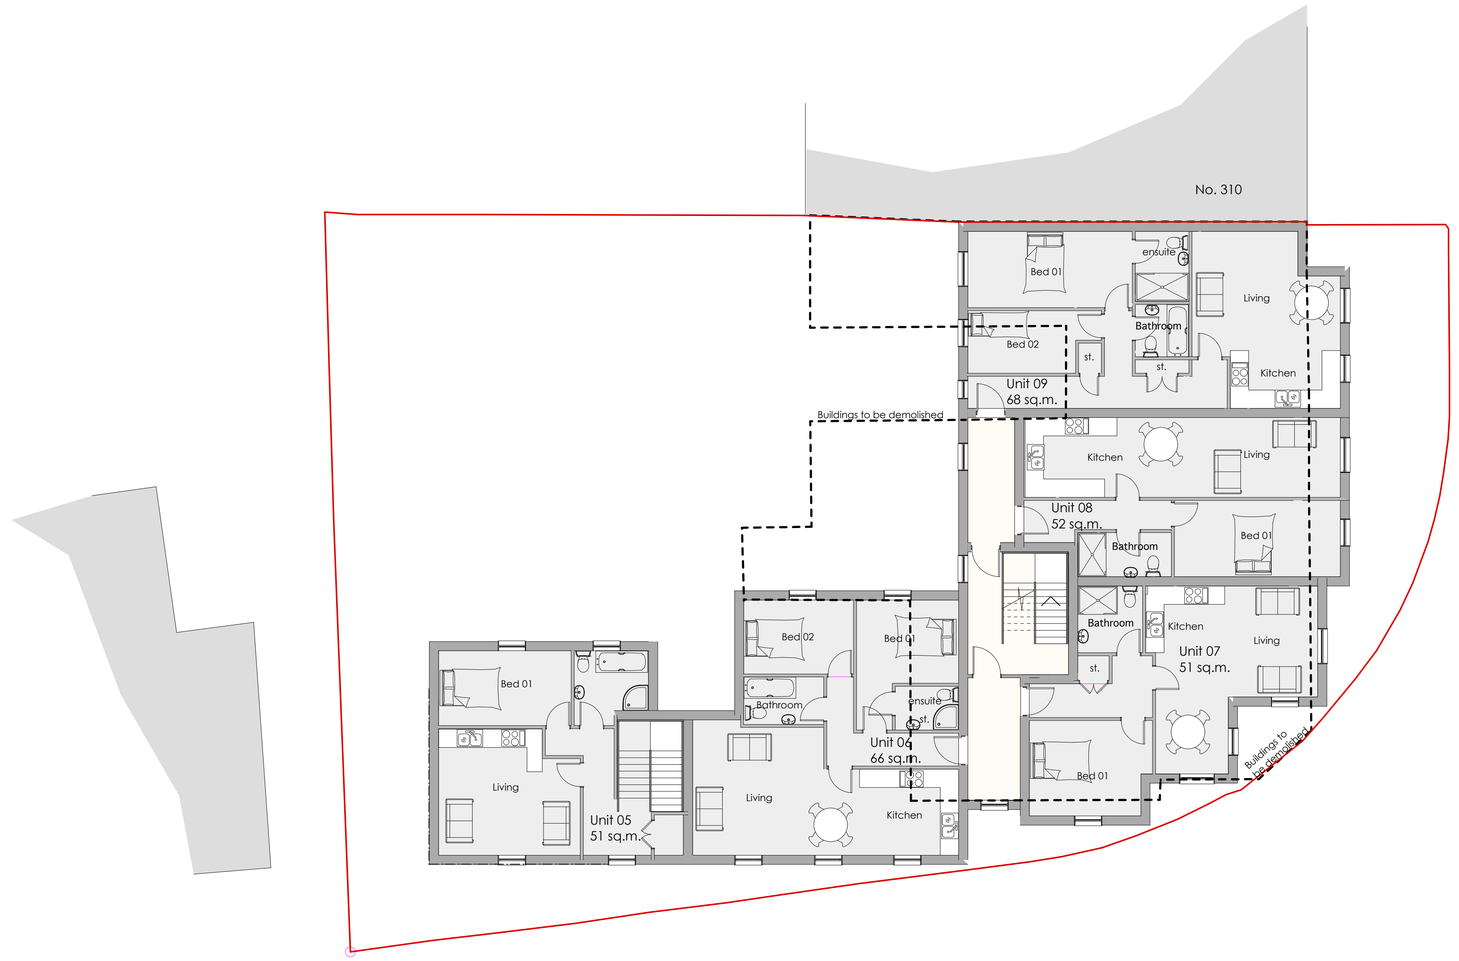


FIRST FLOOR PLAN

Ground Floor
Unit 01: 2 Bed 66 sq.m.
Unit 02: 1 Bed 51 sq.m.
Unit 03: 1 Bed 52 sq.m.
Unit 04: 2 Bed 68 sq.m.

First Floor:
Unit 05: 1 Bed 51 sq.m.
Unit 06: 2 Bed 66 sq.m.
Unit 07: 1 Bed 51 sq.m.
Unit 08: 1 Bed 52 sq.m.
Unit 09: 2 Bed 68 sq.m.

Second Floor:
Unit 10: 2 Bed 66 sq.m.
Unit 11: 1 Bed 51 sq.m.
Unit 12: 1 Bed 60 sq.m.

Total:
5 no. 2 Bed
7 no. 1 Bed.

Total 12 no. 1/2 Bed Units

NOTE:
Dimensions to be checked on site. All in millimetres unless stated
For construction purposes do not scale
This drawing cannot be copied without the written permission of
HURRELL ARCHITECTURE LIMITED

RIBA Chartered Practice

CLIENT
L.Martinez Esq.

DRAWING
First Floor

PROJECT
Proposed Redevelopment
Chestnut Lodge
Southampton Road Eastleigh

DRAWING NO.
794-D-201

WORKSTAGE
SCALE @A1 1:100
DATE February 2017

STATUS
SCALE@ A3 1:200
DRAWN BY SGH

REVISION
A

REVISION	DATE	DESCRIPTION	P.M.
A	12.17	Re Designed	SH

HURRELL ARCHITECTURE
Hurrell Architecture Limited
24 Broad Street
Alresford SO24 9AQ
t 01962 736 761
e mail@hurrellarchitecture.co.uk