
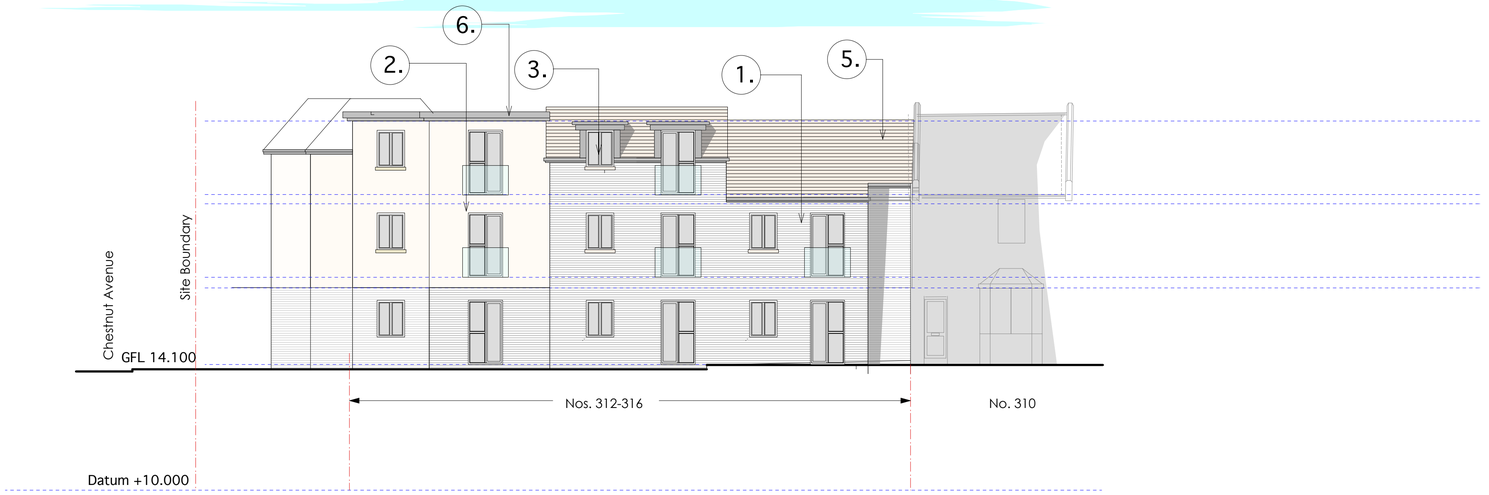


Southampton Road Elevation (East)

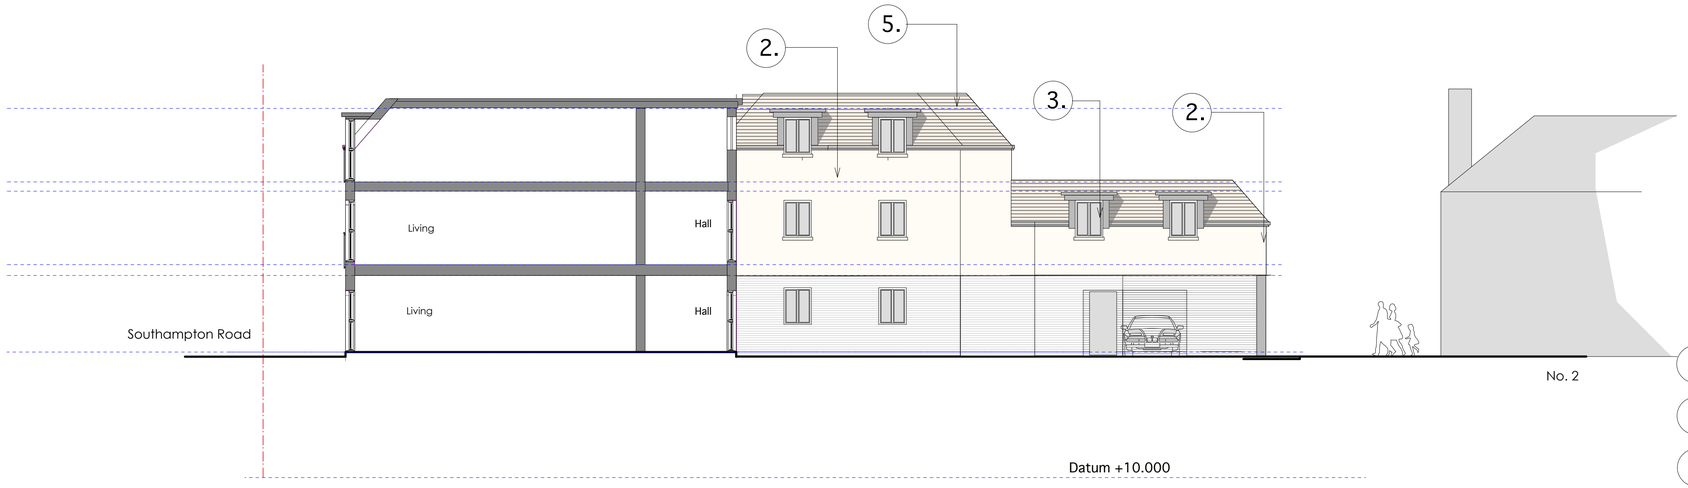

Side Elevation (North)

1. BRICK RED MULTI COLOUR
2. RENDER
3. POLYSTER POWDER COATED ALUMINIUM WINDOWS
4. ZINC COPING
5. TILED ROOF
6. ZINC FASCIA AND SINGLE MEMBRANE FLAT ROOF

NOTE:
Dimensions to be checked on site. All in millimetres unless stated
For construction purposes do not scale
This drawing cannot be copied without the written permission of
HURRELL ARCHITECTURE LIMITED

RIBA
Chartered Practice

CLIENT
L.Martinez Esq.

DRAWING
Proposed Elevations

WORKSTAGE		STATUS	PLANNING ISSUE
SCALE @A1	1:100	SCALE@ A3	1:200
DATE	February 2017	DRAWN BY	SGH

REVISION	DATE	DESCRIPTION	P.M.
A	12.17	Re designed	SH

PROJECT
Proposed Redevelopment
Chestnut Lodge
Southampton Road Eastleigh

DRAWING NO.
794-D-205

REVISION
A

HURRELL | ARCHITECTURE
Hurrell Architecture Limited
24 Broad Street
Alresford SO24 9AQ
t 01962 736 761
e mail@hurrellarchitecture.co.uk