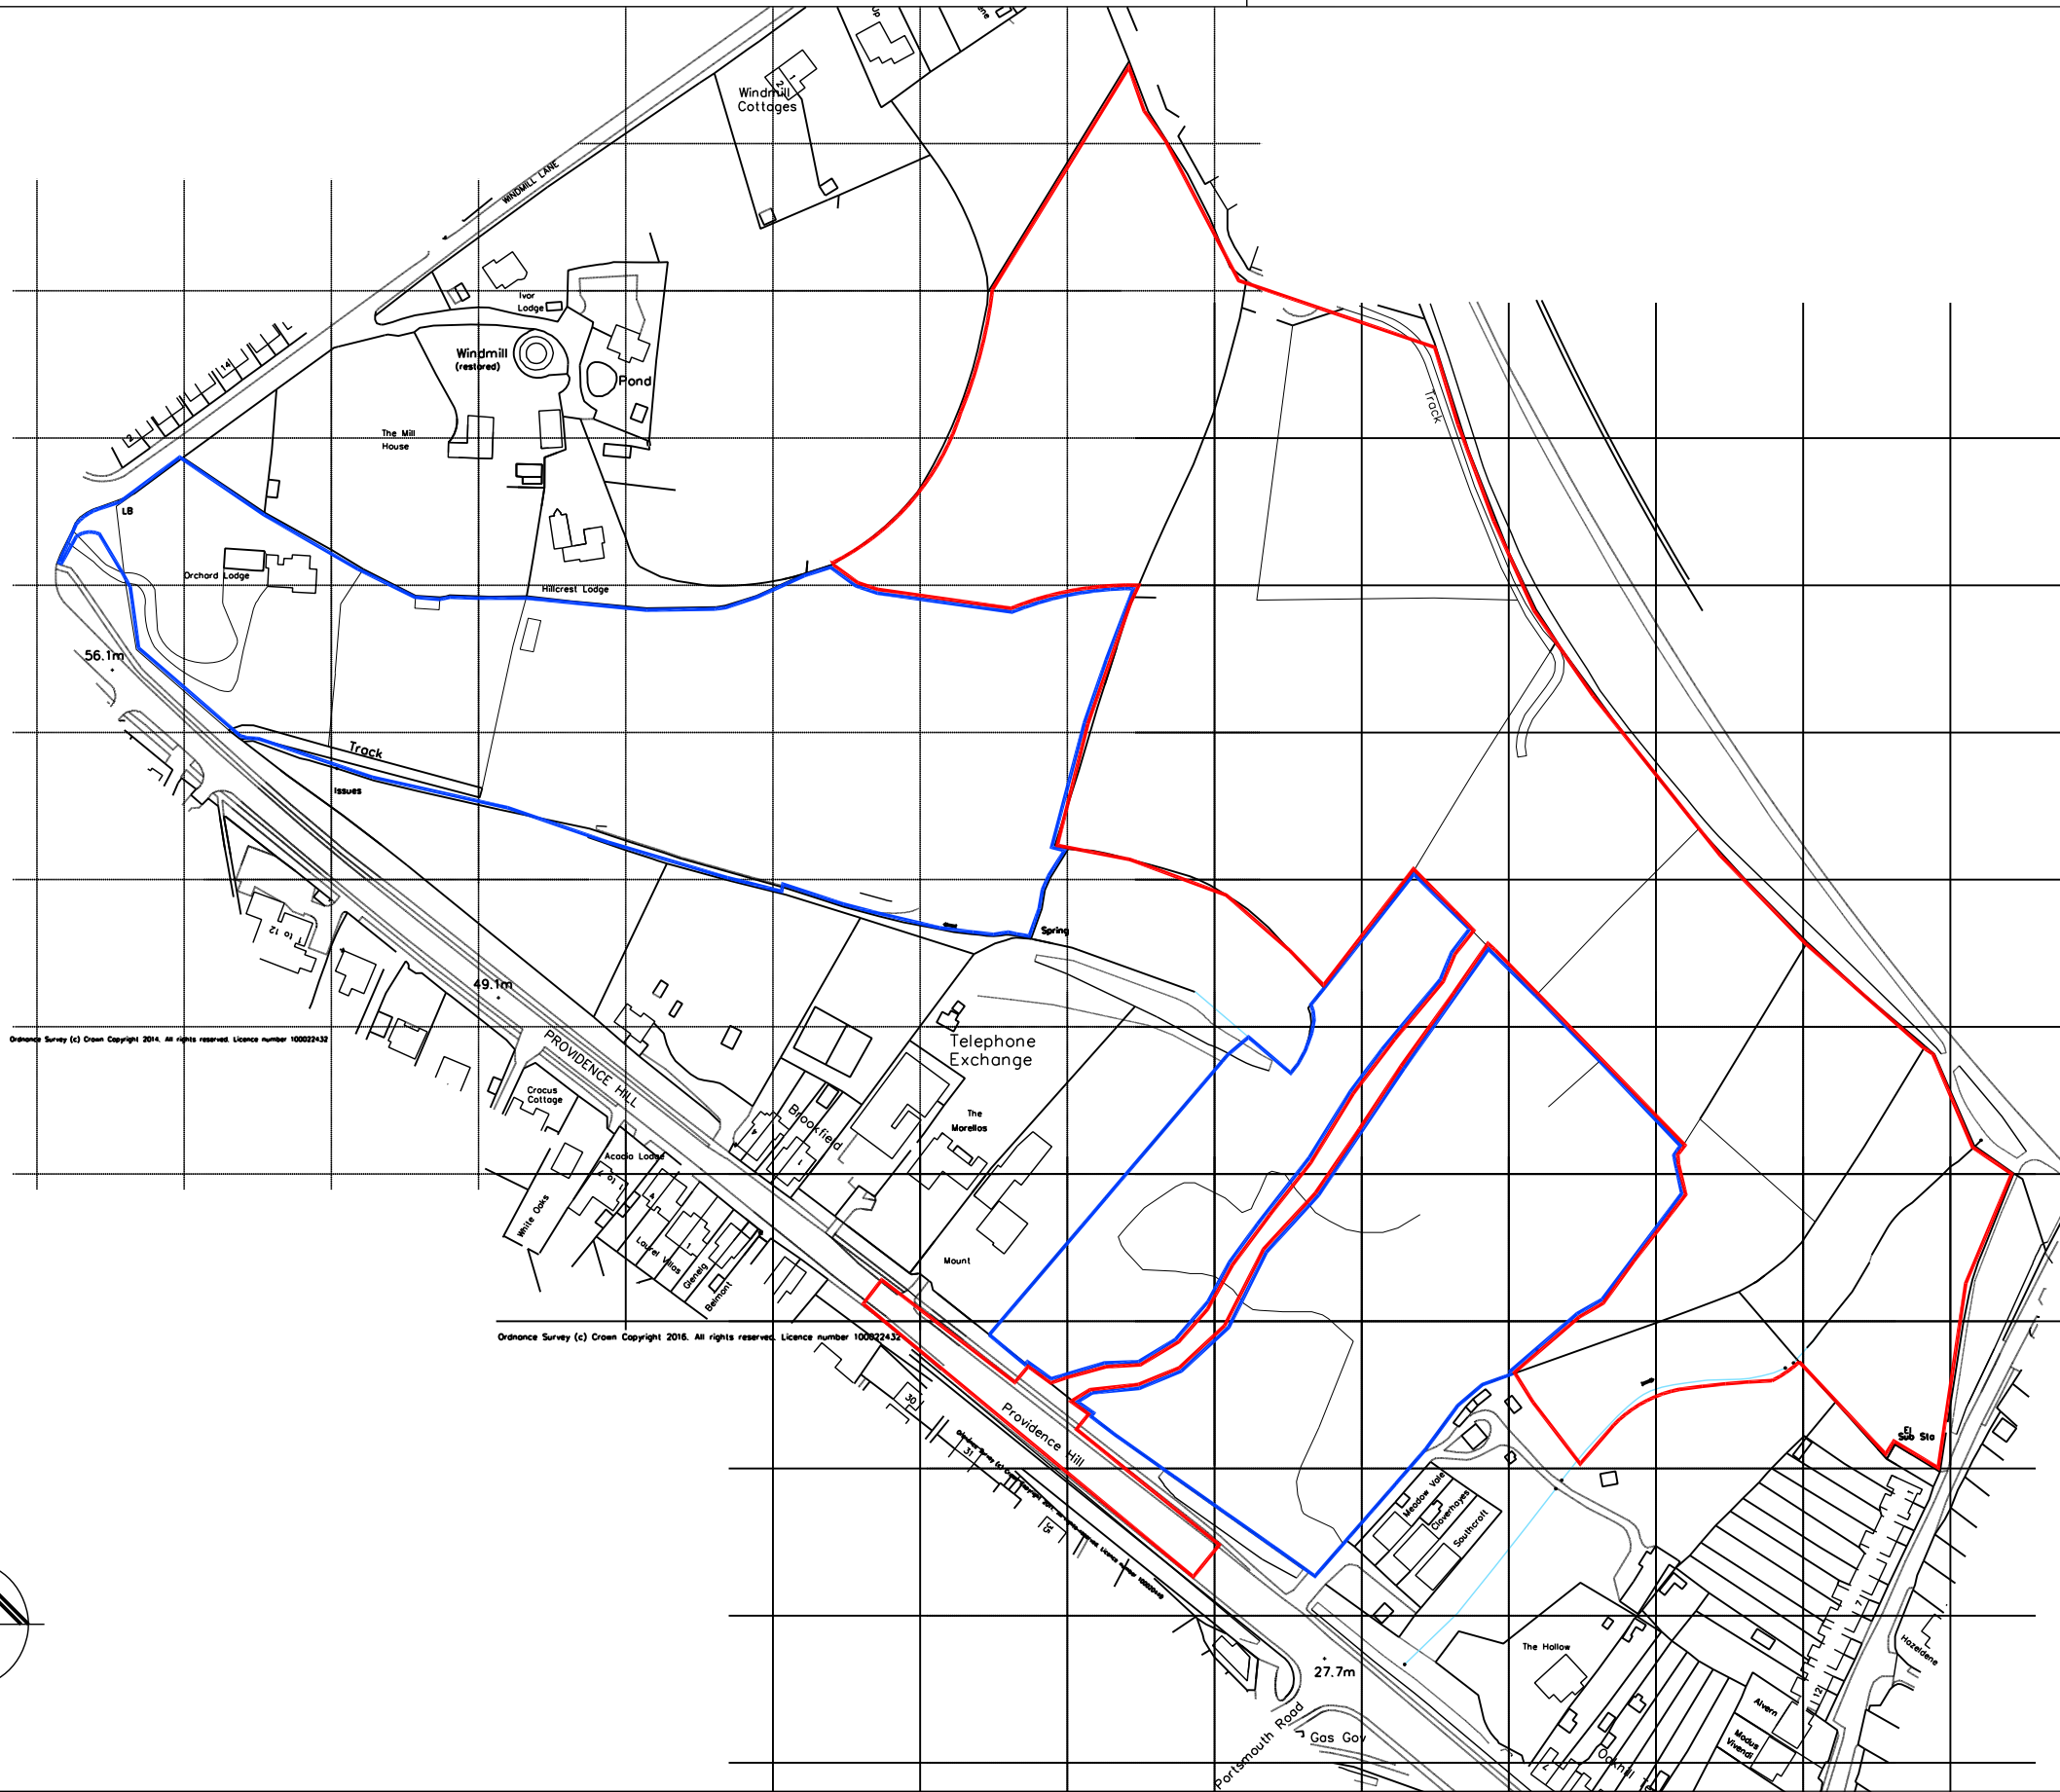


Rev			Date	Description	By	PM	Planning		CLIENT		Foreman Homes		TITLE		HGP ARCHITECTS		FURZEHALL FARM, WICKHAM ROAD FAREHAM, HAMPSHIRE, PO16 7JH	
F	20.07.18	Amended red line to client's comments			VP	DF												
E	16.07.18	Blue lines added			VP	DF												
D	13.07.18	Amended red line to client's comments			VP	HJE												
C	12.07.18	Amended red line to provided title plans			VP	HJE												
B	11.01.18	Amended red line			VP	DF												
A	11.07.17	Amended red line			VP	DF												
REVISIONS									Scale @ A3: 1:2500		Drawn by: HJE		Drawing No: 16.115.01		Revision: F		HGP Architects Ltd. Copyright Reserved. Check dims. on site.	
									Date: Oct'16		Checked by:							