A3

© CS PARTNERSHIP OWN THE COPYRIGHT OF THIS DRAWING. NOT TO BE USED OR COPIED WITHOUT THEIR PERMISSION. 2017

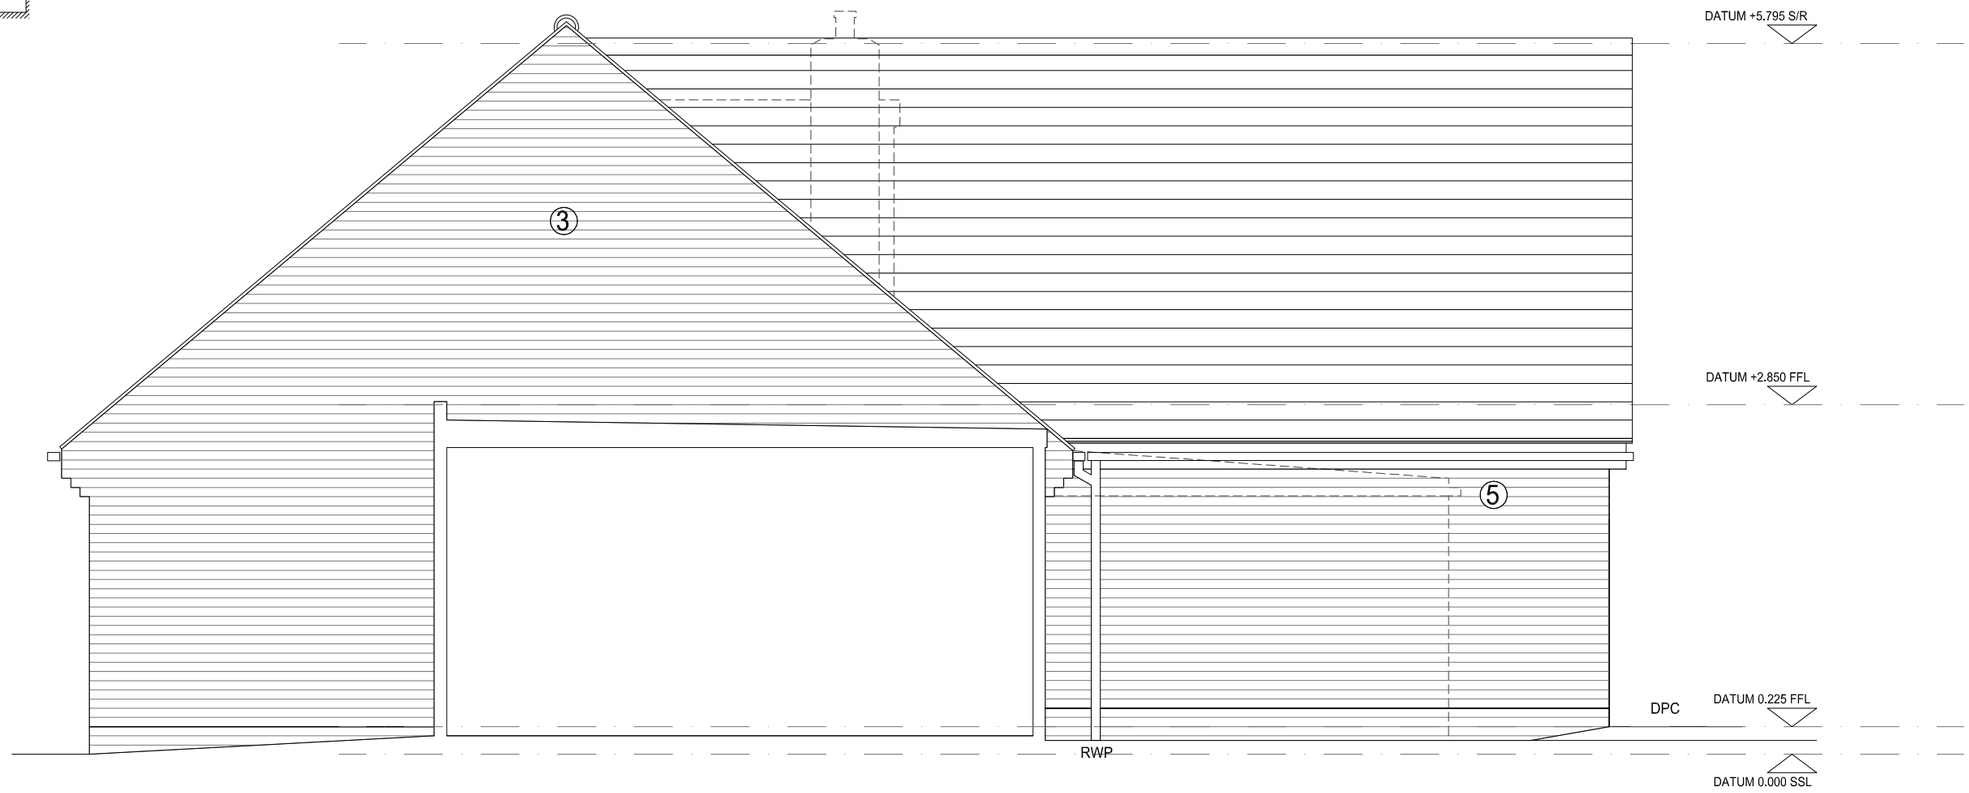

SIDE (EAST) ELEVATION

MATERIALS REFERENCES

WALLS
1. Omitted.
2. Omitted
03. Orange/ red face brickwork.
4. Brown/ grey tile hanging to match existing roof.
5. Omitted.
6. Vertical timber cladding.

ROOF/FASCIAS/VERGES/SOFFITS/RAINWATER GOODS
7. Brown/ grey concrete interlocking roof tiles.
8. White uPVC Fascia's & soffits.
09. Black uPVC rainwater goods.
10. Grey/ black dry verge & capping piece

WINDOWS & DOORS
11. White uPVC double glazed windows.
12. Grey rooflights.
13. Grey aluminium framed windows.
14. Grey aluminium bifold/ sliding doors.

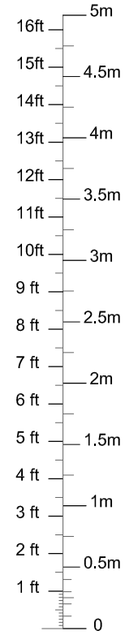

1 : 50
SCALE

B 21.9.18 Revised materials.
A 2.5.18 Revised first floor layout and roof
amendment schedule -

CS PARTNERSHIP
CHARTERED BUILDING SURVEYORS
8 ST CROSS ROAD
WINCHESTER
HAMPSHIRE SO23 9HX
tel: 01962 850 869
fax: 01962 850 869
email:jsteel@cspartnership.co.uk
CSP

client -
Mr A Betteridge

project -
Proposed alterations at
41 Whalesmead Road

drawing title -
Proposed East Side
Elevation

drawing no -
CSP/740/09 B

drawn by - **pn** date - March 18

checked by - **js** date - March 18

scale(s) - **1:50**

status -

PRELIMINARY	PLANNING	B. CONTROL	PARTY WALL
☐	☐	■	☐

FOR INFORMATION	FOR APPROVAL	FOR CONSTRUCTION
☐	☐	☐