A3

© CS PARTNERSHIP OWN THE COPYRIGHT OF THIS DRAWING. NOT TO BE USED OR COPIED WITHOUT THEIR PERMISSION. 2017

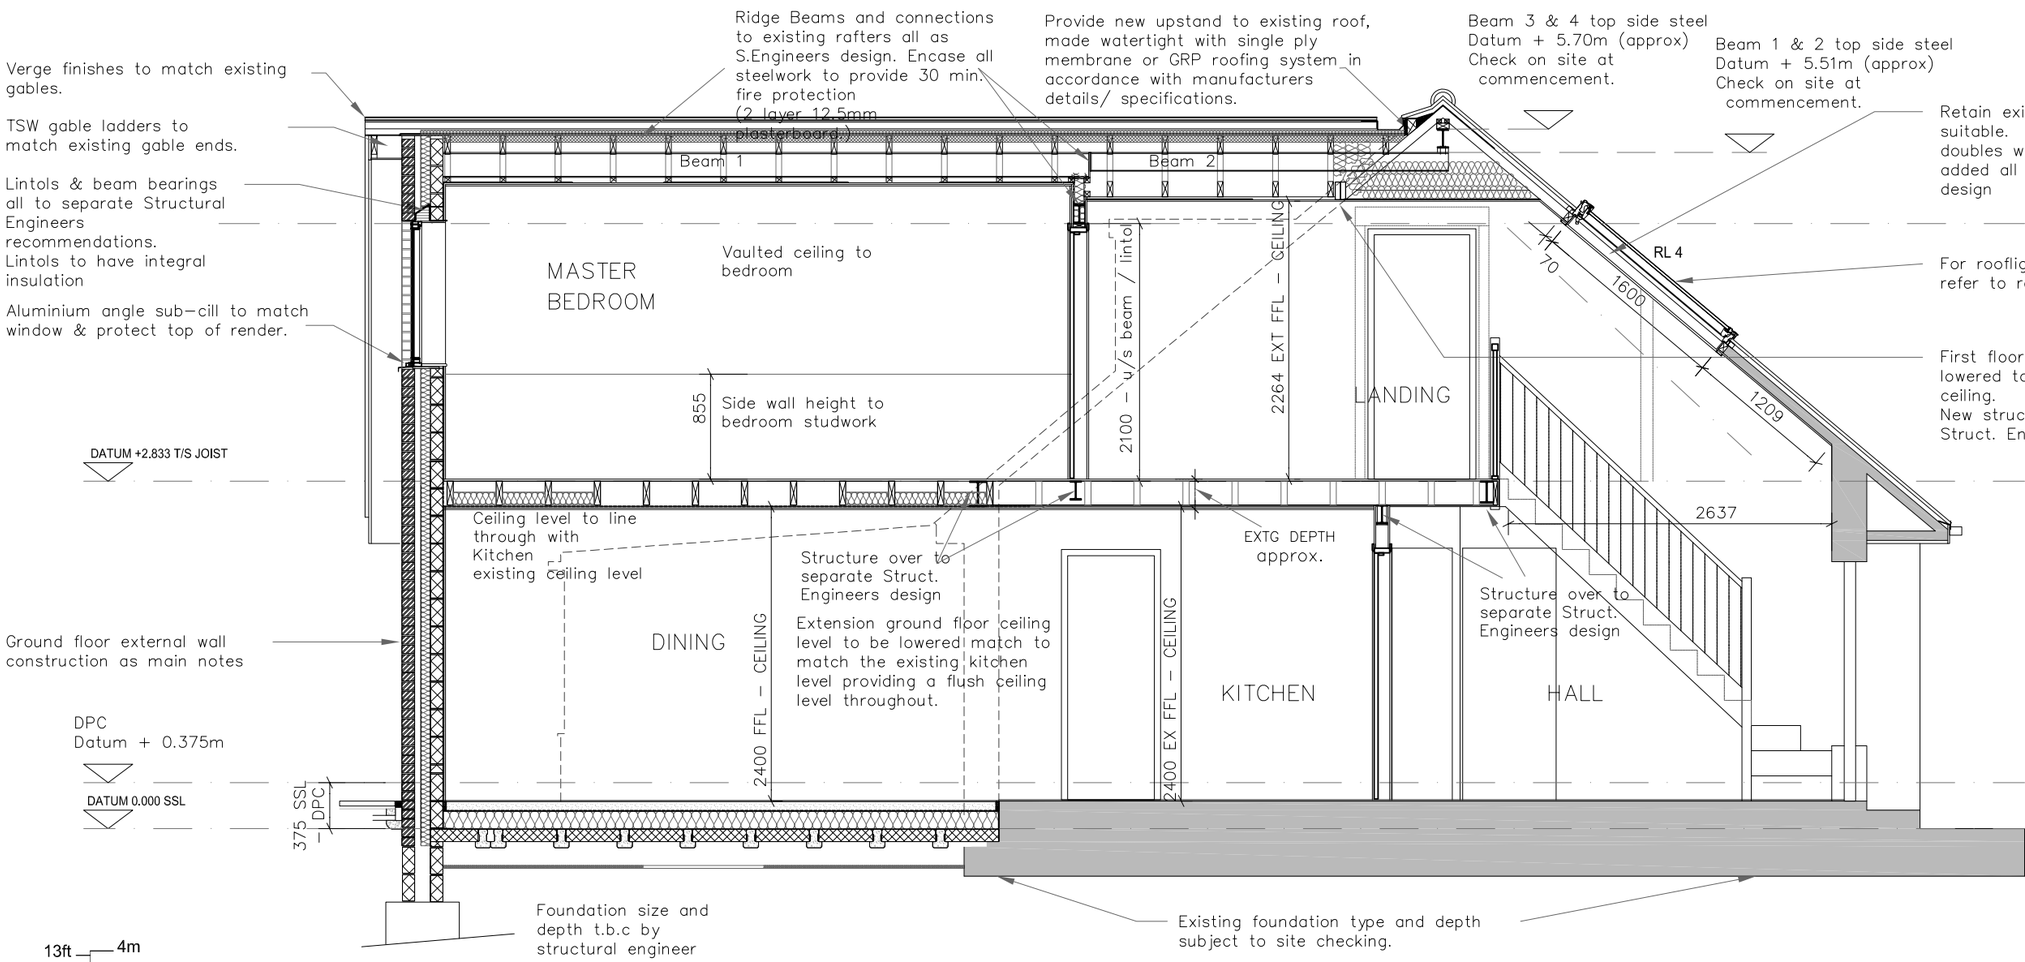

SECTION A-A

13ft 4m
12ft 3.5m
11ft
10ft 3m
9 ft
8 ft 2.5m
7 ft 2m
6 ft
5 ft 1.5m
4 ft 1m
3 ft
2 ft 0.5m
1 ft 0

1 : 50
SCALE

NOTE: ALL STRUCTURAL STEELWORK & TIMBER SIZES, POSTS, LOAD BEARING STUDWORK, TRIMMERS LINTOLS AND BEARING REQUIREMENTS TO BE IN STRICT ACCORDANCE WITH THE STRUCTURAL ENGINEERS DESIGN AND CALCULATION SHEETS. REFER TO SPA SKETCHES AND CALCULATIONS – SPA JOB REFERENCE 17197.

GENERAL NOTES

1. Foundations, retaining walls, suspended Reinf. concrete and engineered Posijoist floors all to specialist designs to follow.

2. Ground floor layout and structure as original Architects drawings and Engineers design.

3. Levels indicated are based on ground floor FFL being taken as Datum 0.000 metres as shown on original WGADD Architectural drawings. General dimensions, floor to ceiling heights etc are in millimetres unless stated on the drawings.

4. These CAD drawings have been prepared from the original WGADD Microstation drawings for the project. It is possible that discrepancies may occur in conversion between Microstation and AutoCAD systems.

5. The original WGADD notes for the materials and constructions specifications should be referred to for any works which are to be, or have been constructed to those specifications.

6. Refer to the Structural Engineers separate design and details for all structural works, timber and steel sizes and structural information.

C 19.9.18 Gable wall shown as brick.
B 11.6.18 Revised Structures & notes.
A 2.5.18 Revised first floor layout and roof
amendment schedule -

CS PARTNERSHIP
CHARTERED BUILDING SURVEYORS
8 ST CROSS ROAD
WINCHESTER
HAMPSHIRE SO23 9HX
tel: 01962 850 869
fax: 01962 850 869
email:jsteel@cspartnership.co.uk
CSP

client -
Mr A Betteridge

project -
Proposed alterations at
41 Whalesmead Road

drawing title -
Proposed Section A - A

drawing no -
CSP/740/10 C

drawn by - **pn** date - March 18
checked by - **js** date - March 18
scale(s) - **1:50**

status -
PRELIMINARY ☐ PLANNING ☐ B. CONTROL ■ PARTY WALL ☐
FOR INFORMATION ☐ FOR APPROVAL ☐ FOR CONSTRUCTION ☐