

General Notes:
This drawing is the copyright of N & J Design Limited and may not be copied in whole or in part without prior permission.
It is the clients/developers responsibility to ensure all relevant approvals are in place and conditions satisfied prior to commencement of works, including, but not limited to;
The Party Wall etc Act 1996
Local Authority Planning Consent
Highways (Road opening permit)
Local Water Authority
Building Regulations (Local Authority, NHBC etc)
Environment Agency

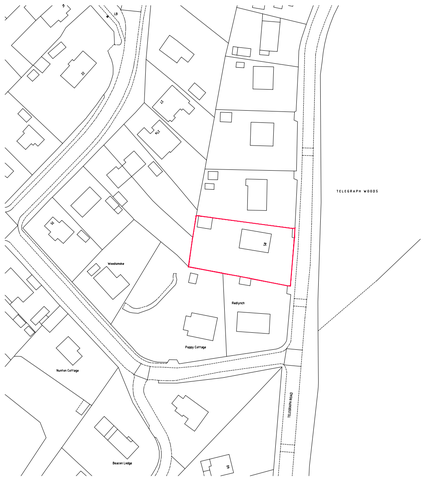


Ordnance Survey (c) Crown Copyright 2015. All rights reserved. Licence number 100022432

Site Location Plan
scale 1:1250

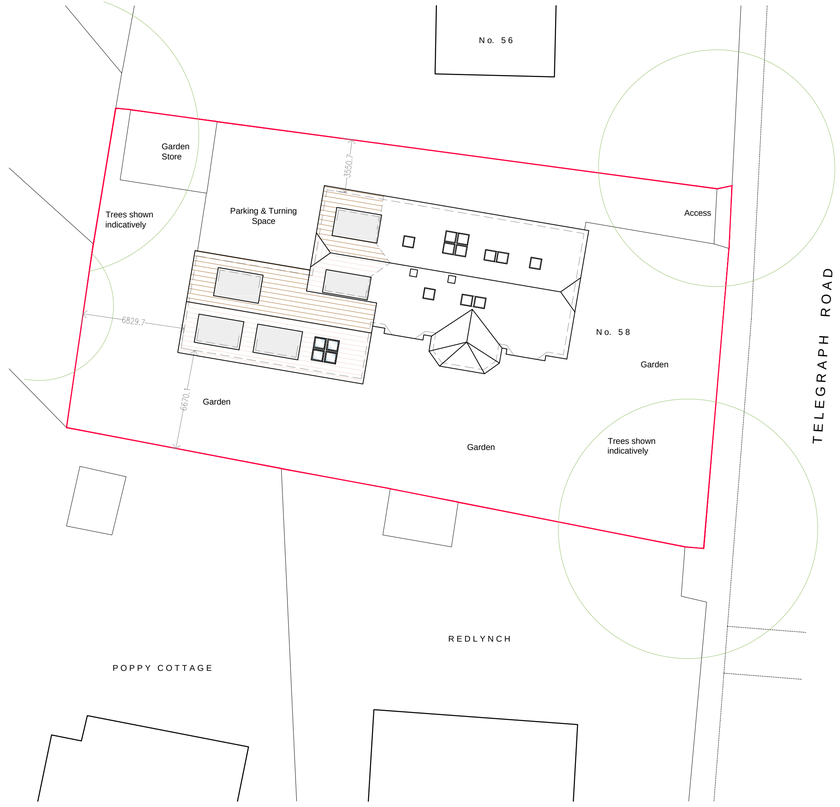


Block Plan
scale 1:200

0m 1 2 3 4 5 6 7 8 9 10m

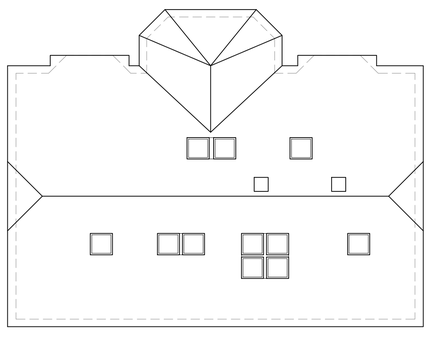

Existing Roof Plan
scale 1:100

0m 1.0 2.0 3.0 4.0 5.0 6.0 7.0 8.0 9.0 10.0m

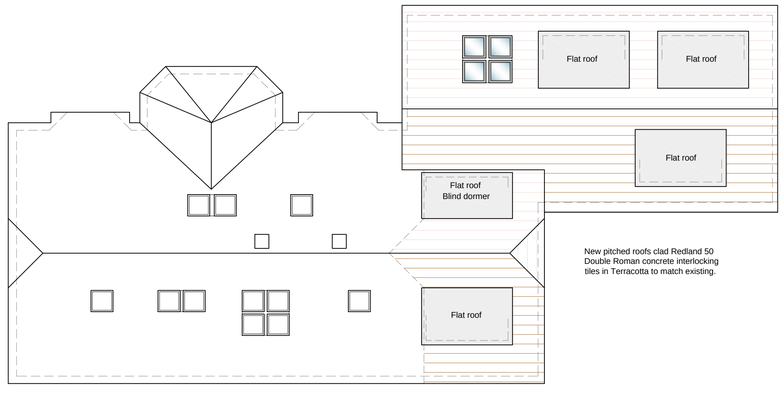

New pitched roofs clad Redland 50 Double Roman concrete interlocking tiles in Terracotta to match existing.

Proposed Roof Plan
scale 1:100

A 21.12.18 Dormers amended for NMMA

Rev. Date: Description:

Status:
N.M.M.A.

Title:
Site Plans.
Roof Plans.

Project:
58 Telegraph Road
West End
Southampton
SO30 3EX

N & J Design Ltd
Malt House Studios
4 Brook Street
Bishops Waltham
Southampton
SO32 1AX
t: 01489 890531 www.nandjdesign.co.uk

Drawn: N. Keatley Date: 18/11/15
Checked: Date:
Scale: As noted Revision: A
Drawing no:
2013.06.03/06

A1 sheet