


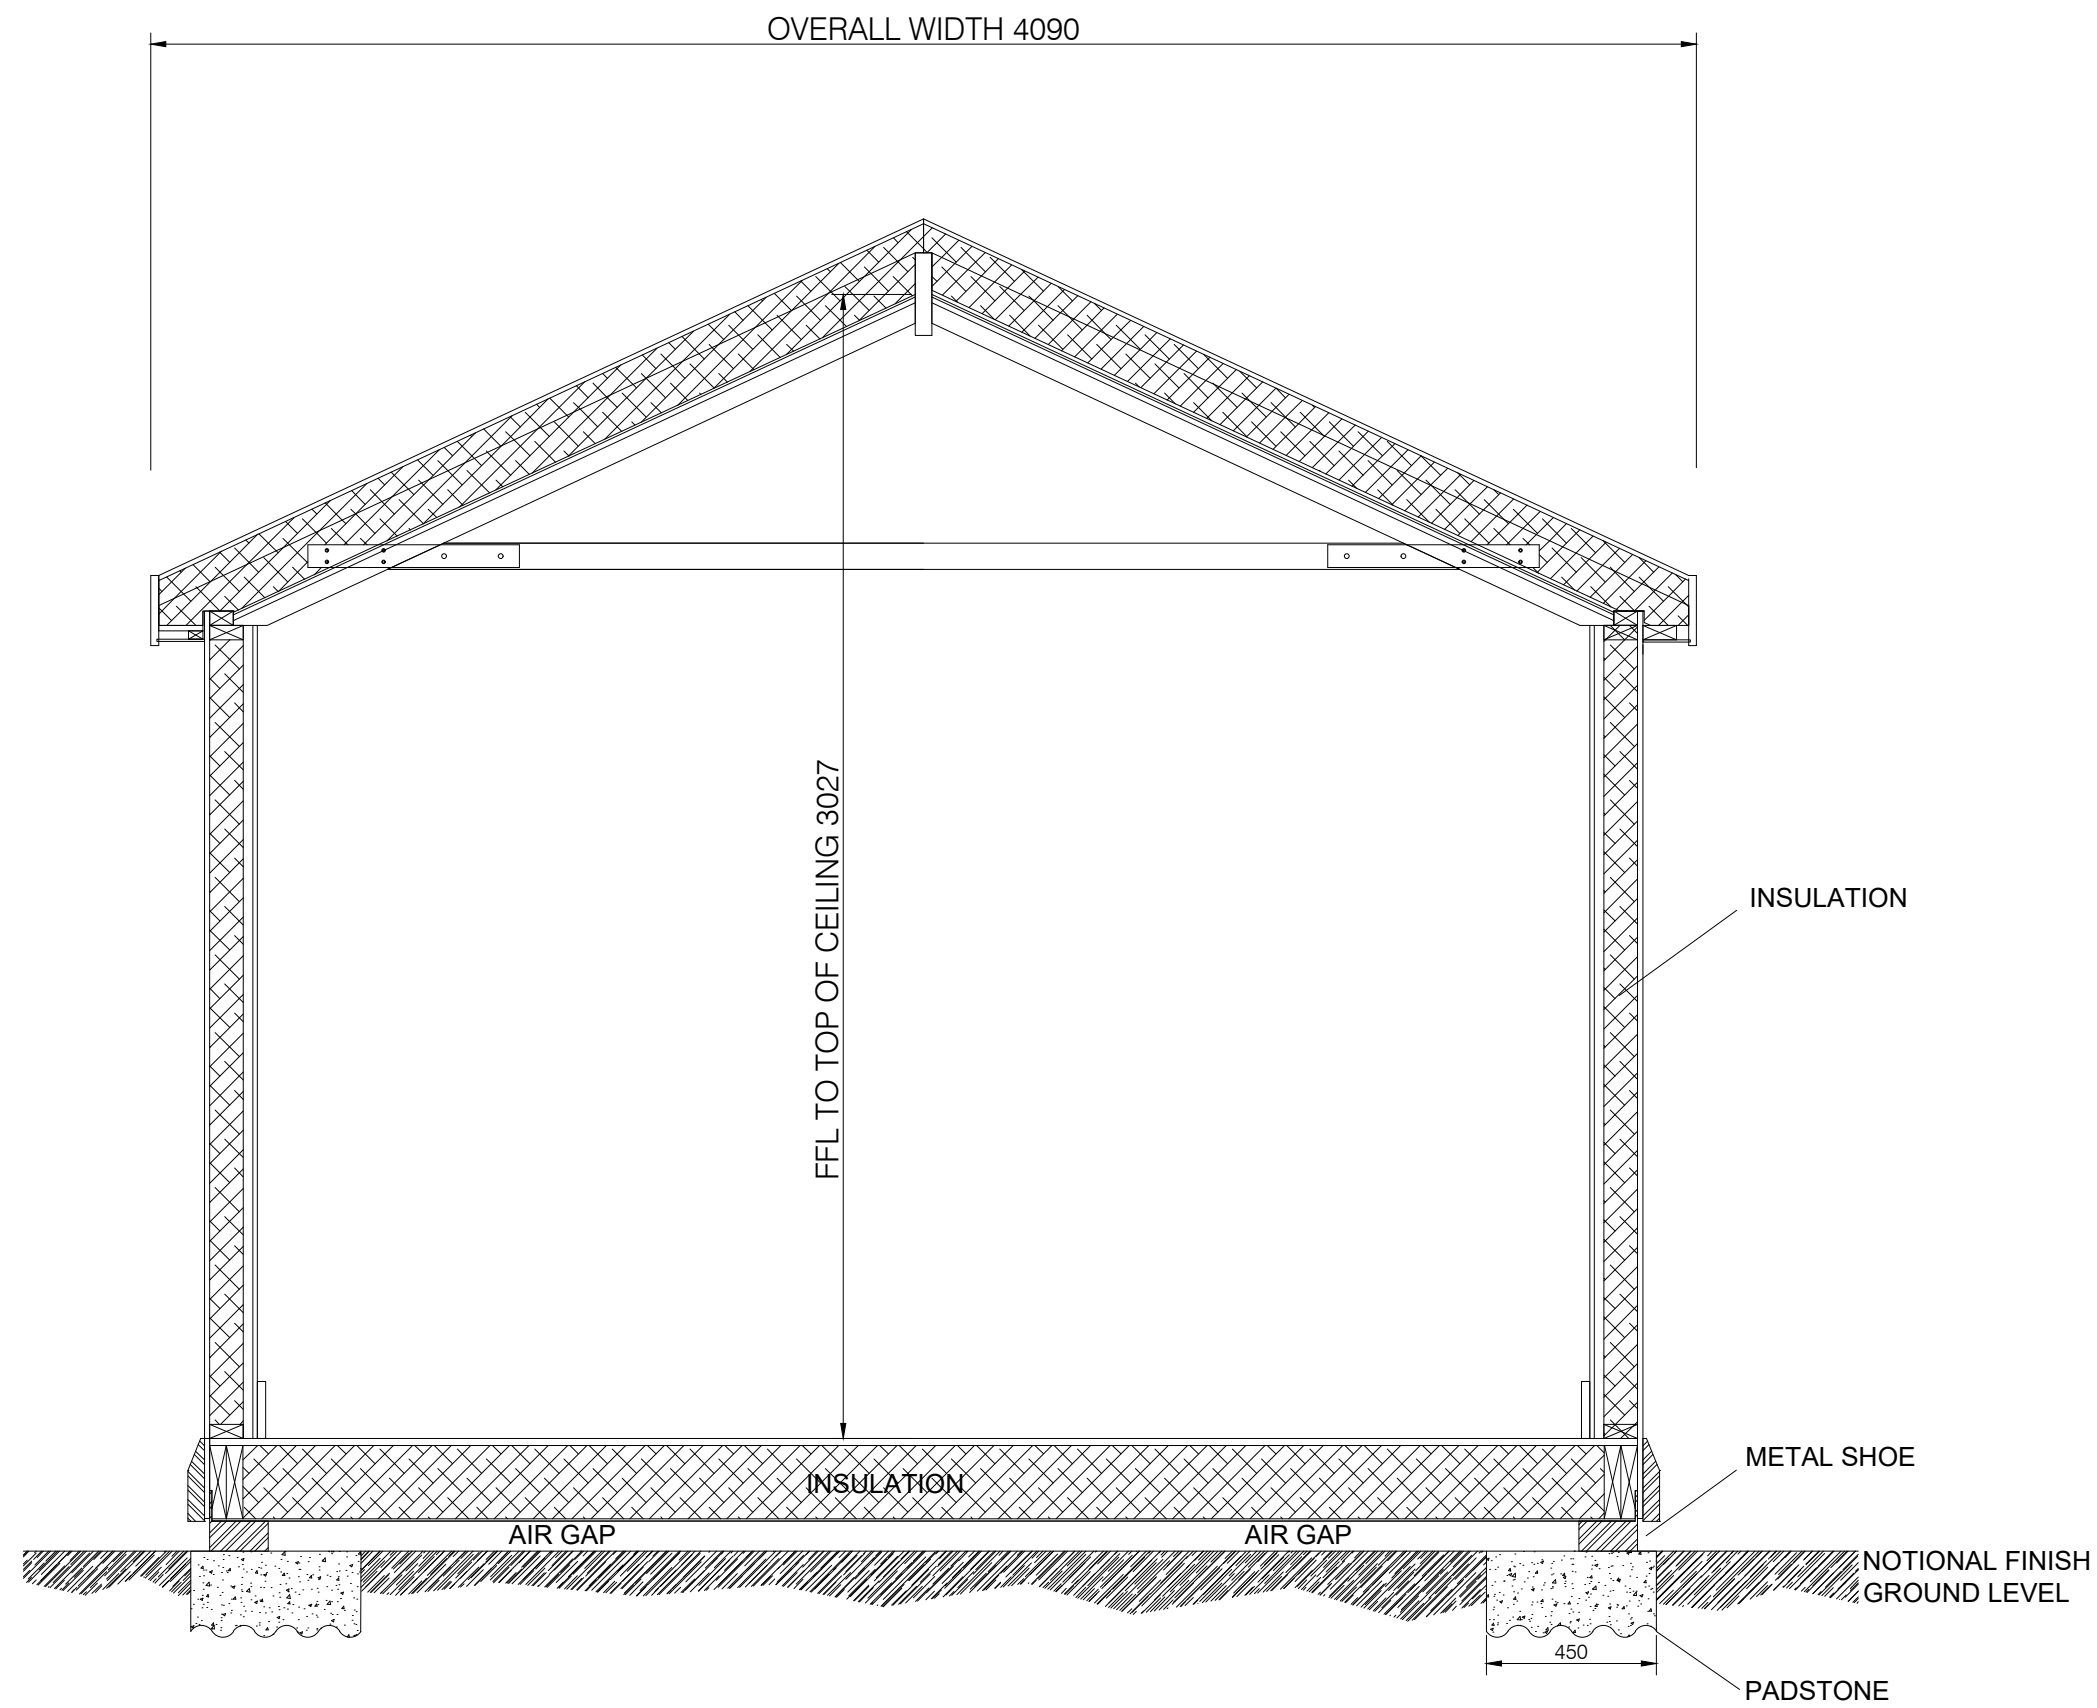

NOTE
Written Dimensions are in all cases to be preferred to the scaled dimensions. Contractors, Sub-contractors and Suppliers MUST verify all dimensions on site.

--	--	--	--	--

Rev.	Description	Date	Drwn By.	Chkd.



homelodge
a unique solution for space

HOMELODGE BUILDINGS LTD
KINGSWELL POINT
CRAWLEY
WINCHESTER
HAMPSHIRE
SO21 2 PU
TEL: 01962 881 480 - FAX 01962 889 070

Client :

HOMELODGE

Project/Drawing Title :

HOMELODGE
SINGLE BAY
MOBILE HOME

Drawn by : H.L. - M.W	Checked by :	Signed off by :
Date : 22/02/18	Scale : 1:20 @ A3	
Drawing No : HSBMH		Rev. No :