P/DRG N° 17/yc/03/A

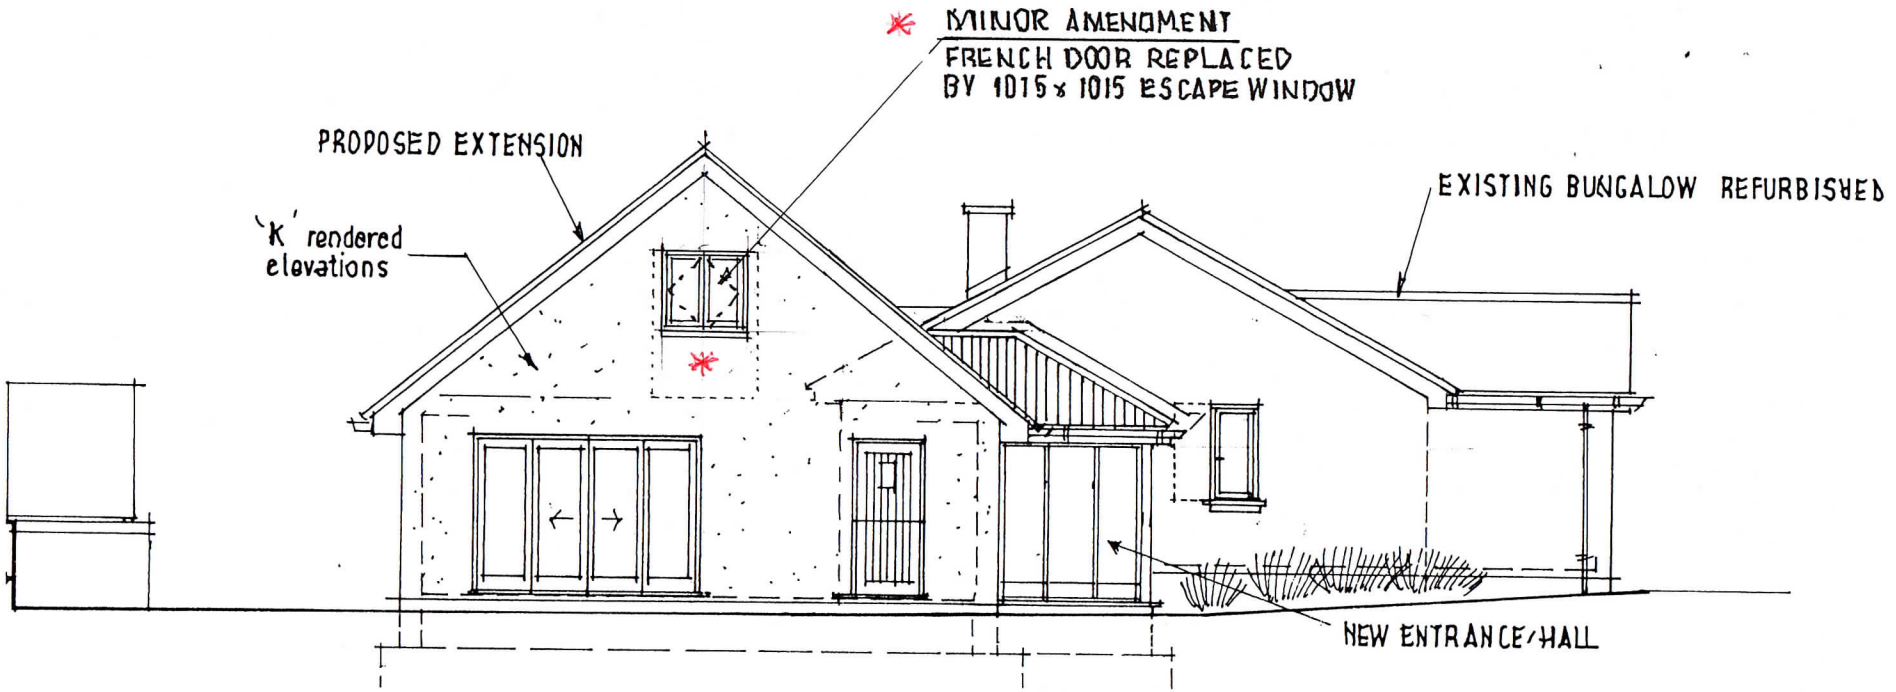

PROPOSED SIDE ELEVATION (main garden) 1:100

